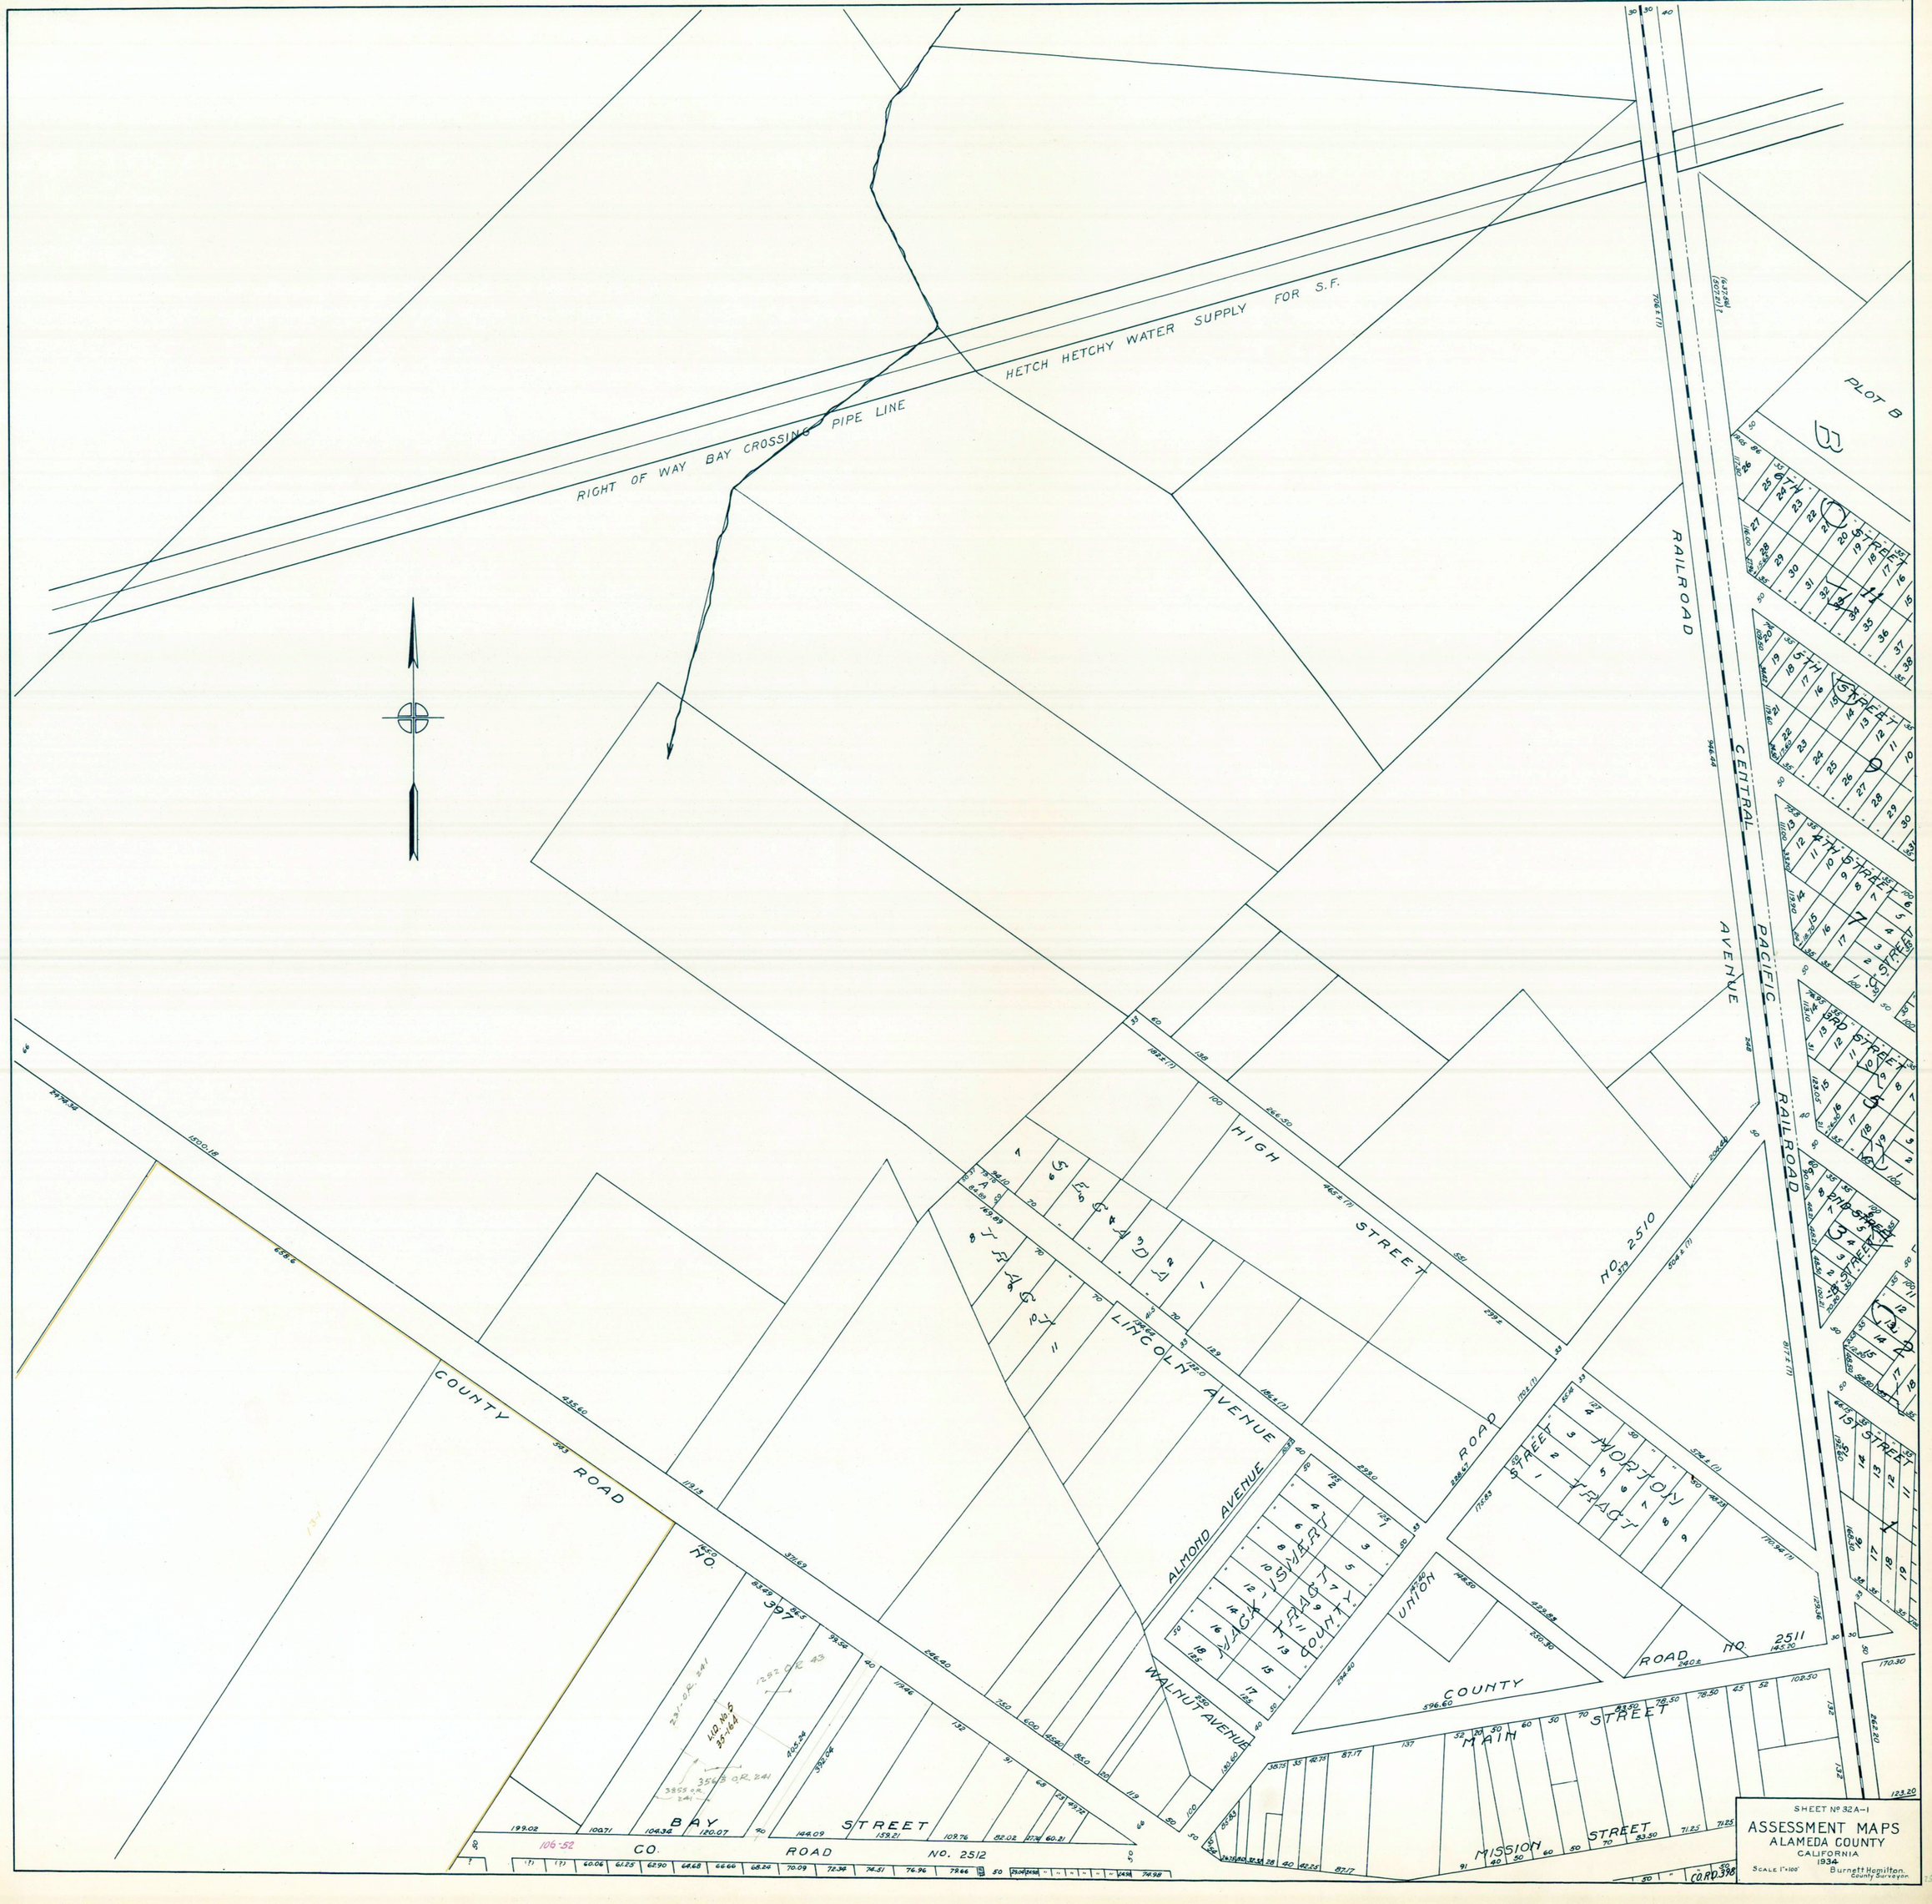
RIGHT OF WAY BAY CROSSING PIPE LINE
HETCH HETCHY WATER SUPPLY FOR S.F.
PLOT B
RAILROAD
CENTRAL PACIFIC RAILROAD
AVENUE
HIGH STREET
LINCOLN AVENUE
ALMOND AVENUE
WALNUT AVENUE
COUNTY ROAD NO. 397
COUNTY ROAD NO. 2510
COUNTY ROAD NO. 2511
MAIN STREET
MISSION STREET
BAY STREET
CO. ROAD NO. 2512
MORTON TRACT
MACK-ISMERT TRACT
SEGADA TRACT
UNION STREET
6TH STREET
5TH STREET
4TH STREET
3RD STREET
2ND STREET
1ST STREET
SHEET No 32A-1
ASSESSMENT MAPS
ALAMEDA COUNTY
CALIFORNIA
1934
SCALE 1"=100'
Burnett Hamilton
County Surveyor