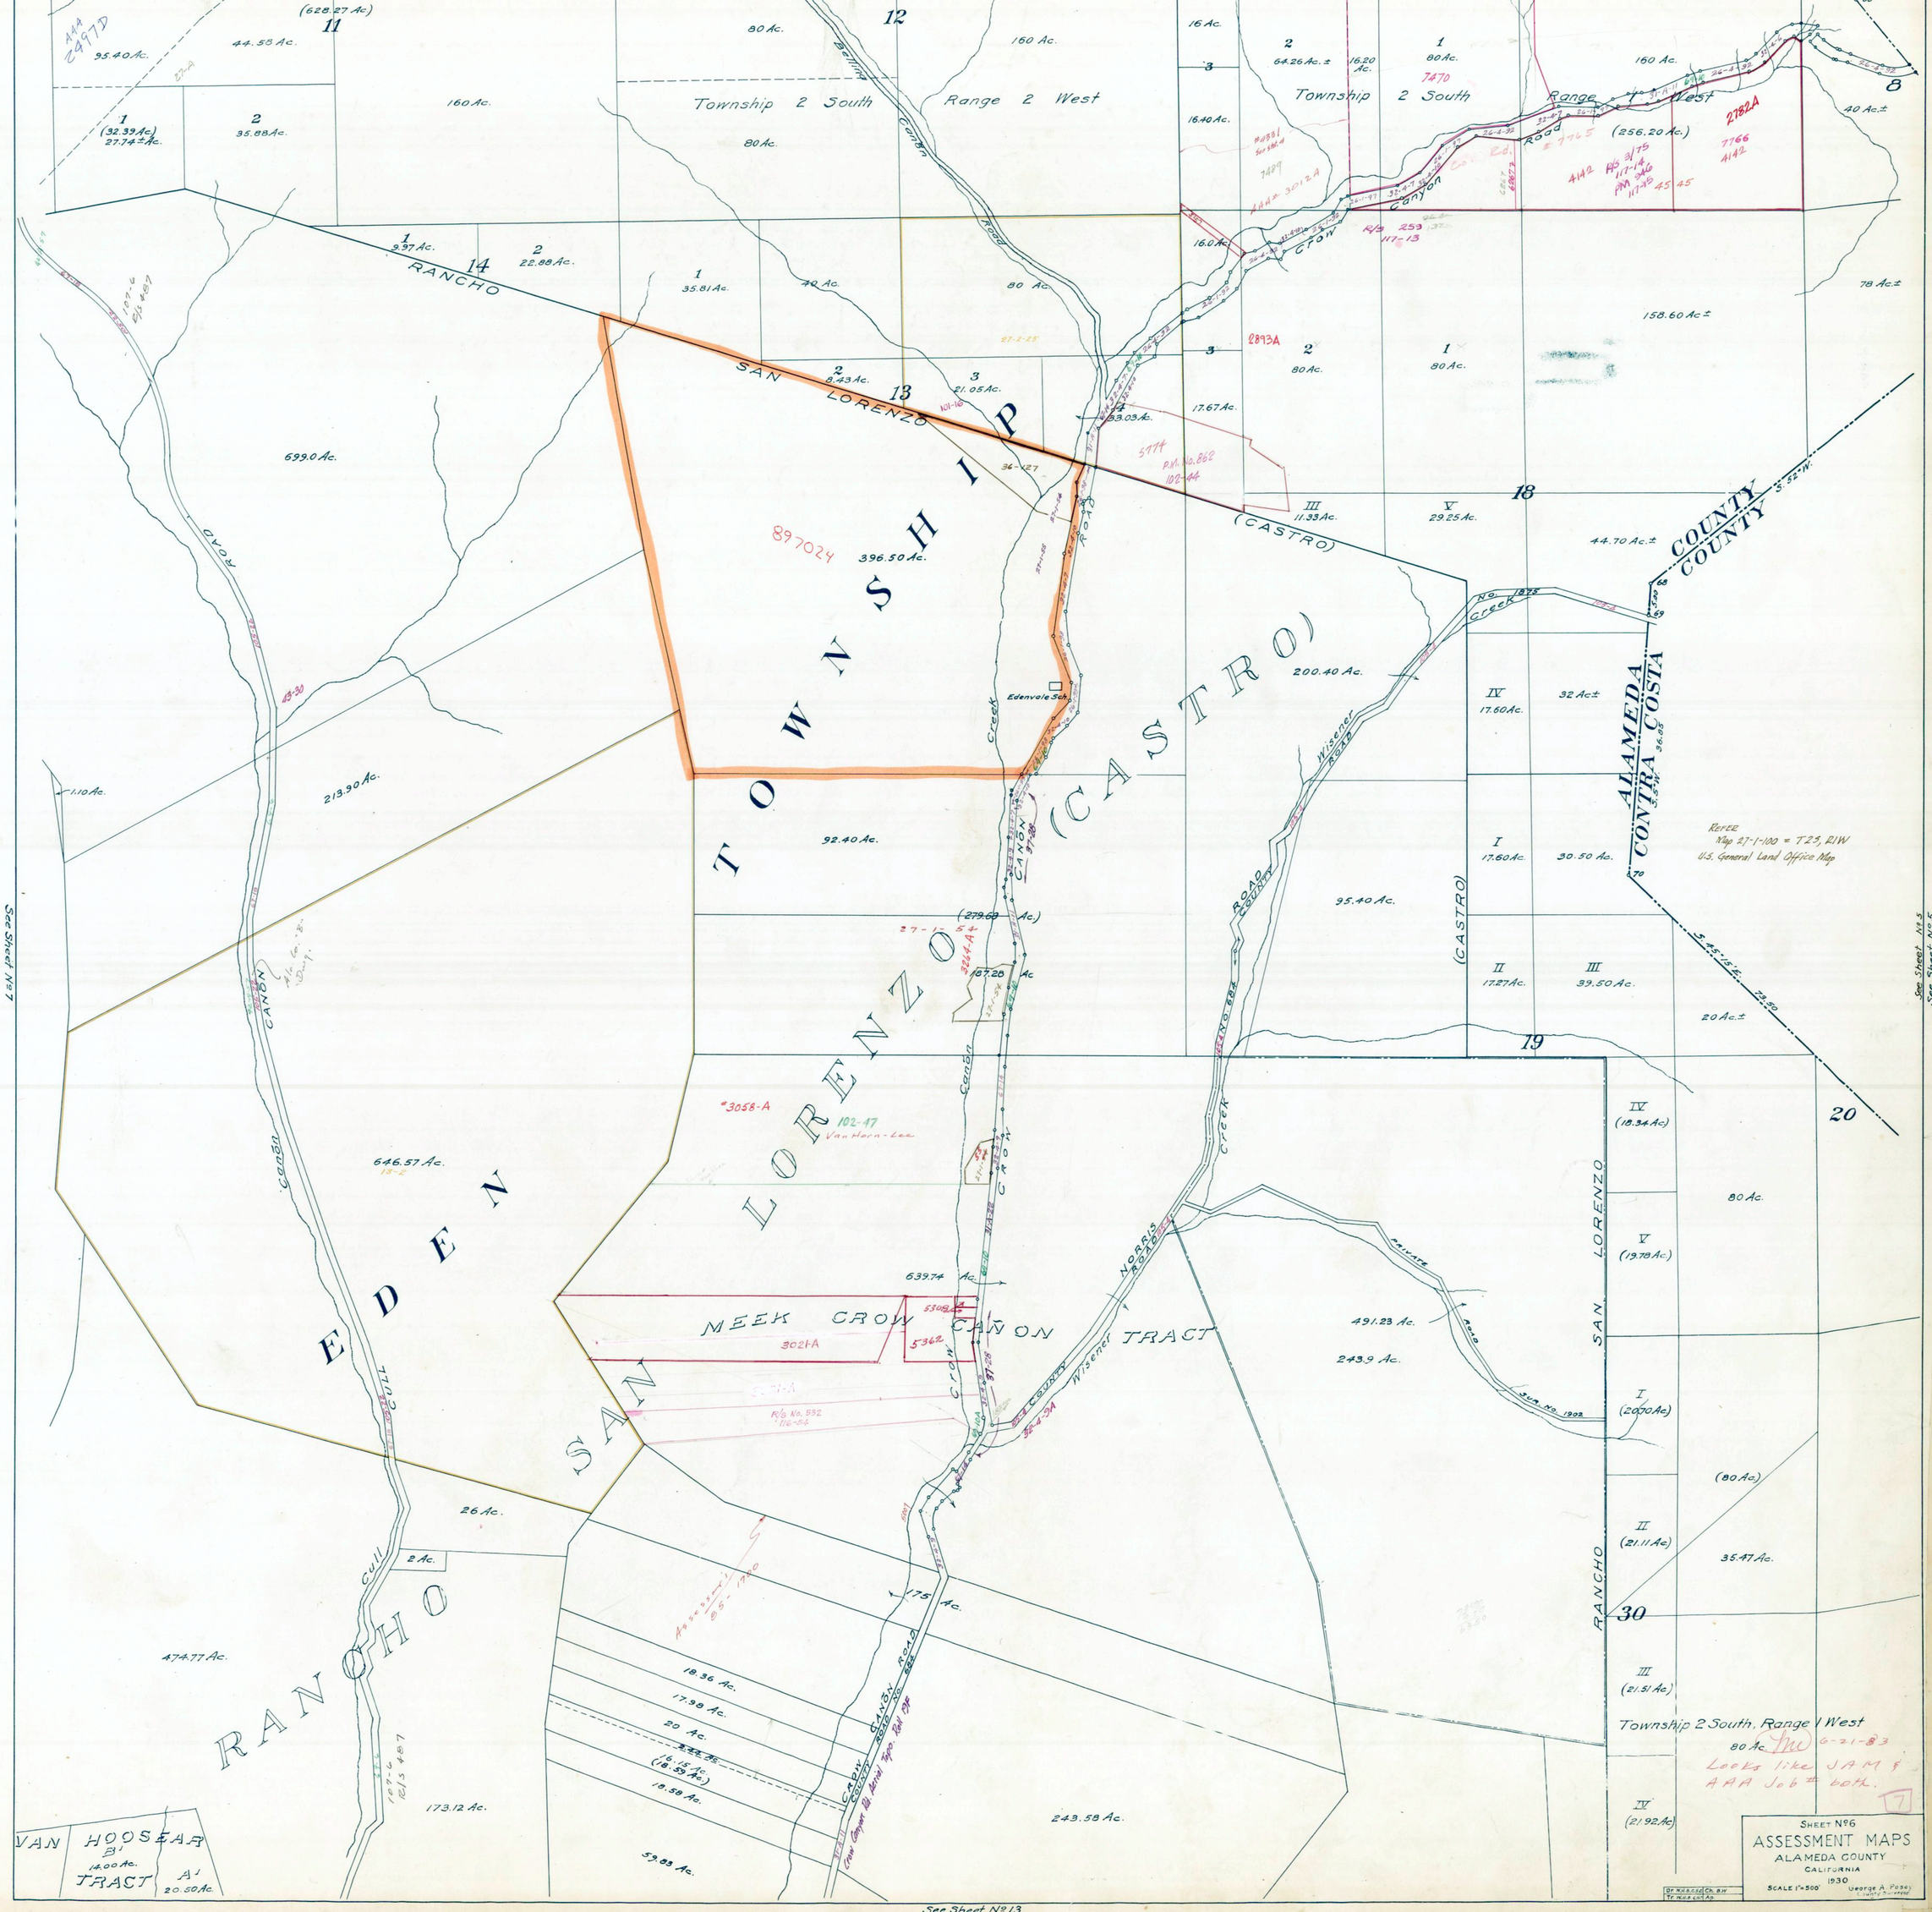
Township 2 South
Range 2 West
Township 2 South
Range 1 West
RANCHO
SAN LORENZO
TOWNSHIP
(CASTRO)
EDEN
SAN LORENZO
RANCHO
MEEK CROW CANON TRACT
Wisener Tract
Crow Canon Road
Edenvale Sch.
Norris Road
Wisener Road
Crow Canon Road
Crow Canon Road County Road No. 864
Crow Canon Road County Road No. 1902
Private Road
No. Creek
Crow Canon Creek
Cull Canon
Cull Canon Road
Road
ALAMEDA COUNTY
CONTRA COSTA COUNTY
(CASTRO)
Refer Map 27-1-100 = T2S, R1W U.S. General Land Office Map
See Sheet No 7
See Sheet No 5
See Sheet No 5
See Sheet No 13
VAN HOOSEAR TRACT
B' 14.00 Ac.
A' 20.50 Ac.
Township 2 South, Range 1 West
80 Ac.
Looks like JAM & AAA Job # both.
SHEET No 6
ASSESSMENT MAPS
ALAMEDA COUNTY
CALIFORNIA
1930
SCALE 1" = 500'
George A. Posey
County Surveyor