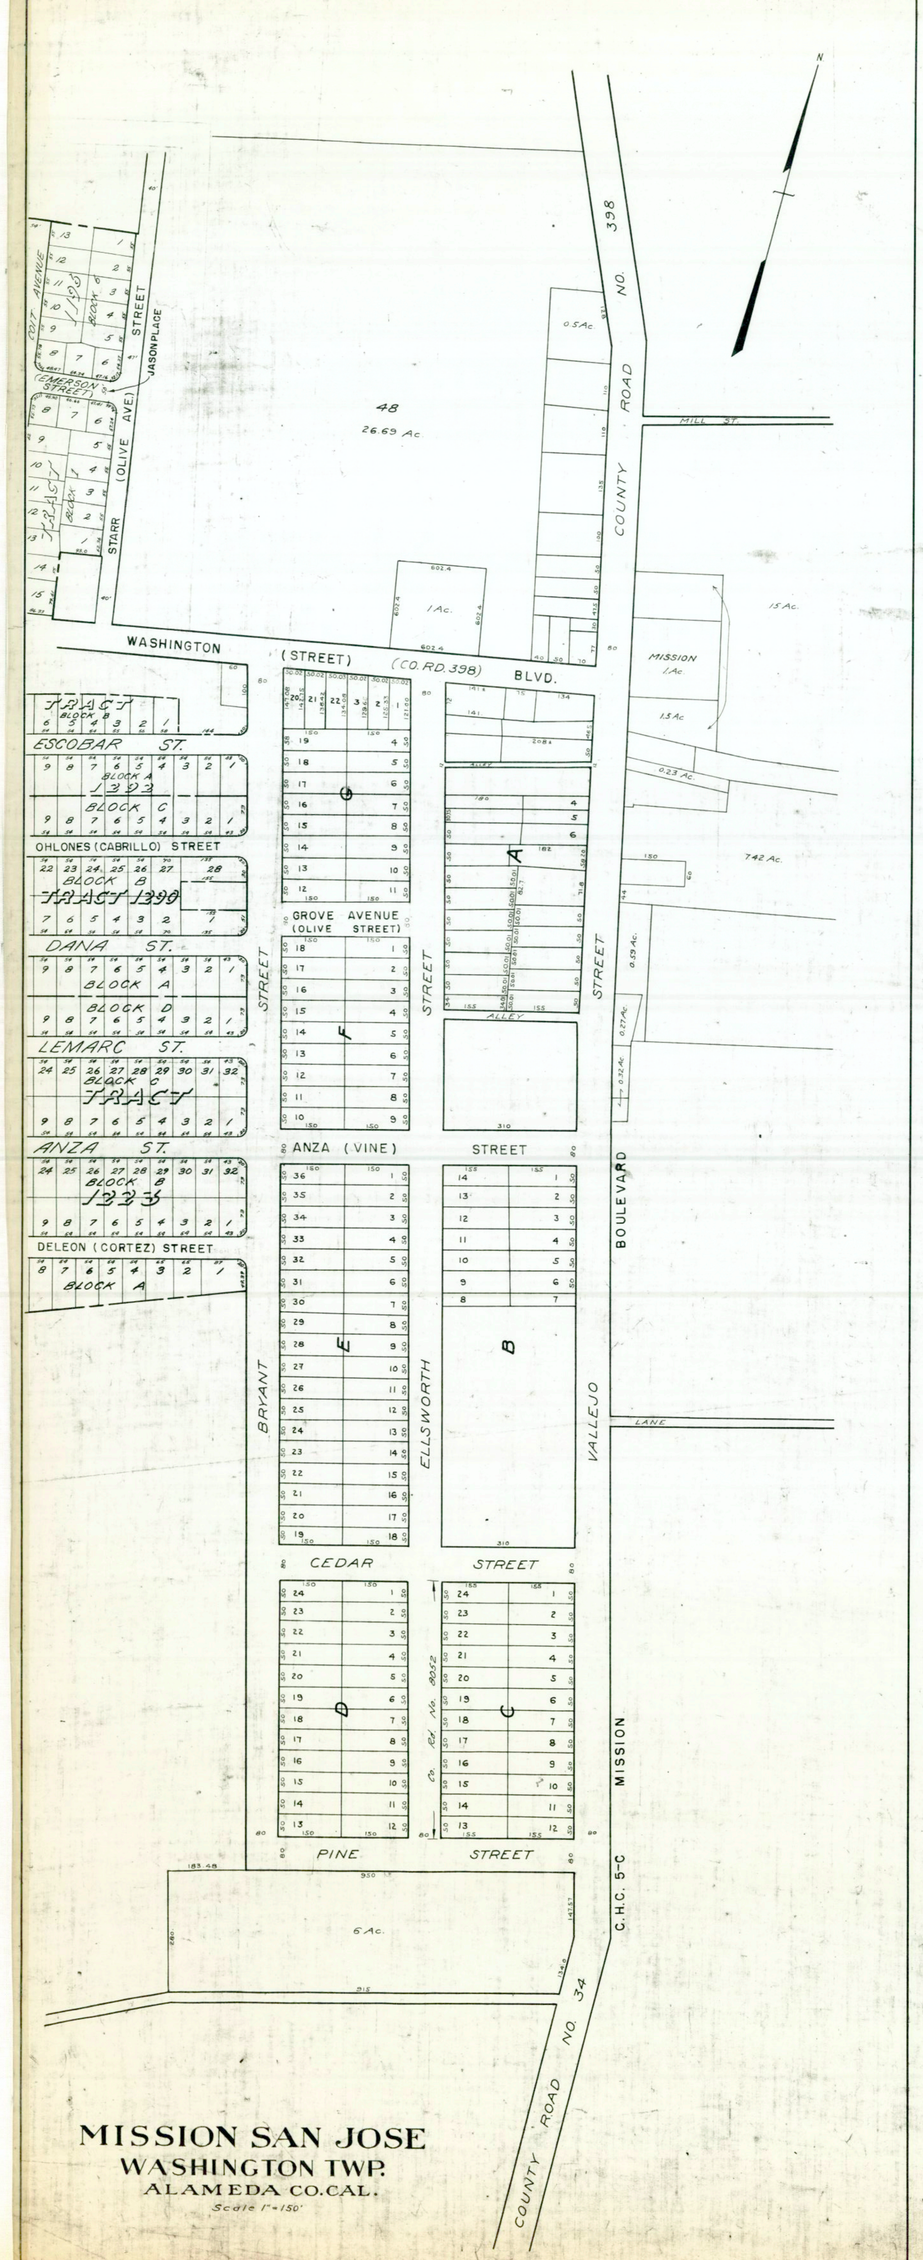

MISSION SAN JOSE
WASHINGTON TWP.
ALAMEDA CO. CAL.

Scale 1" = 150'

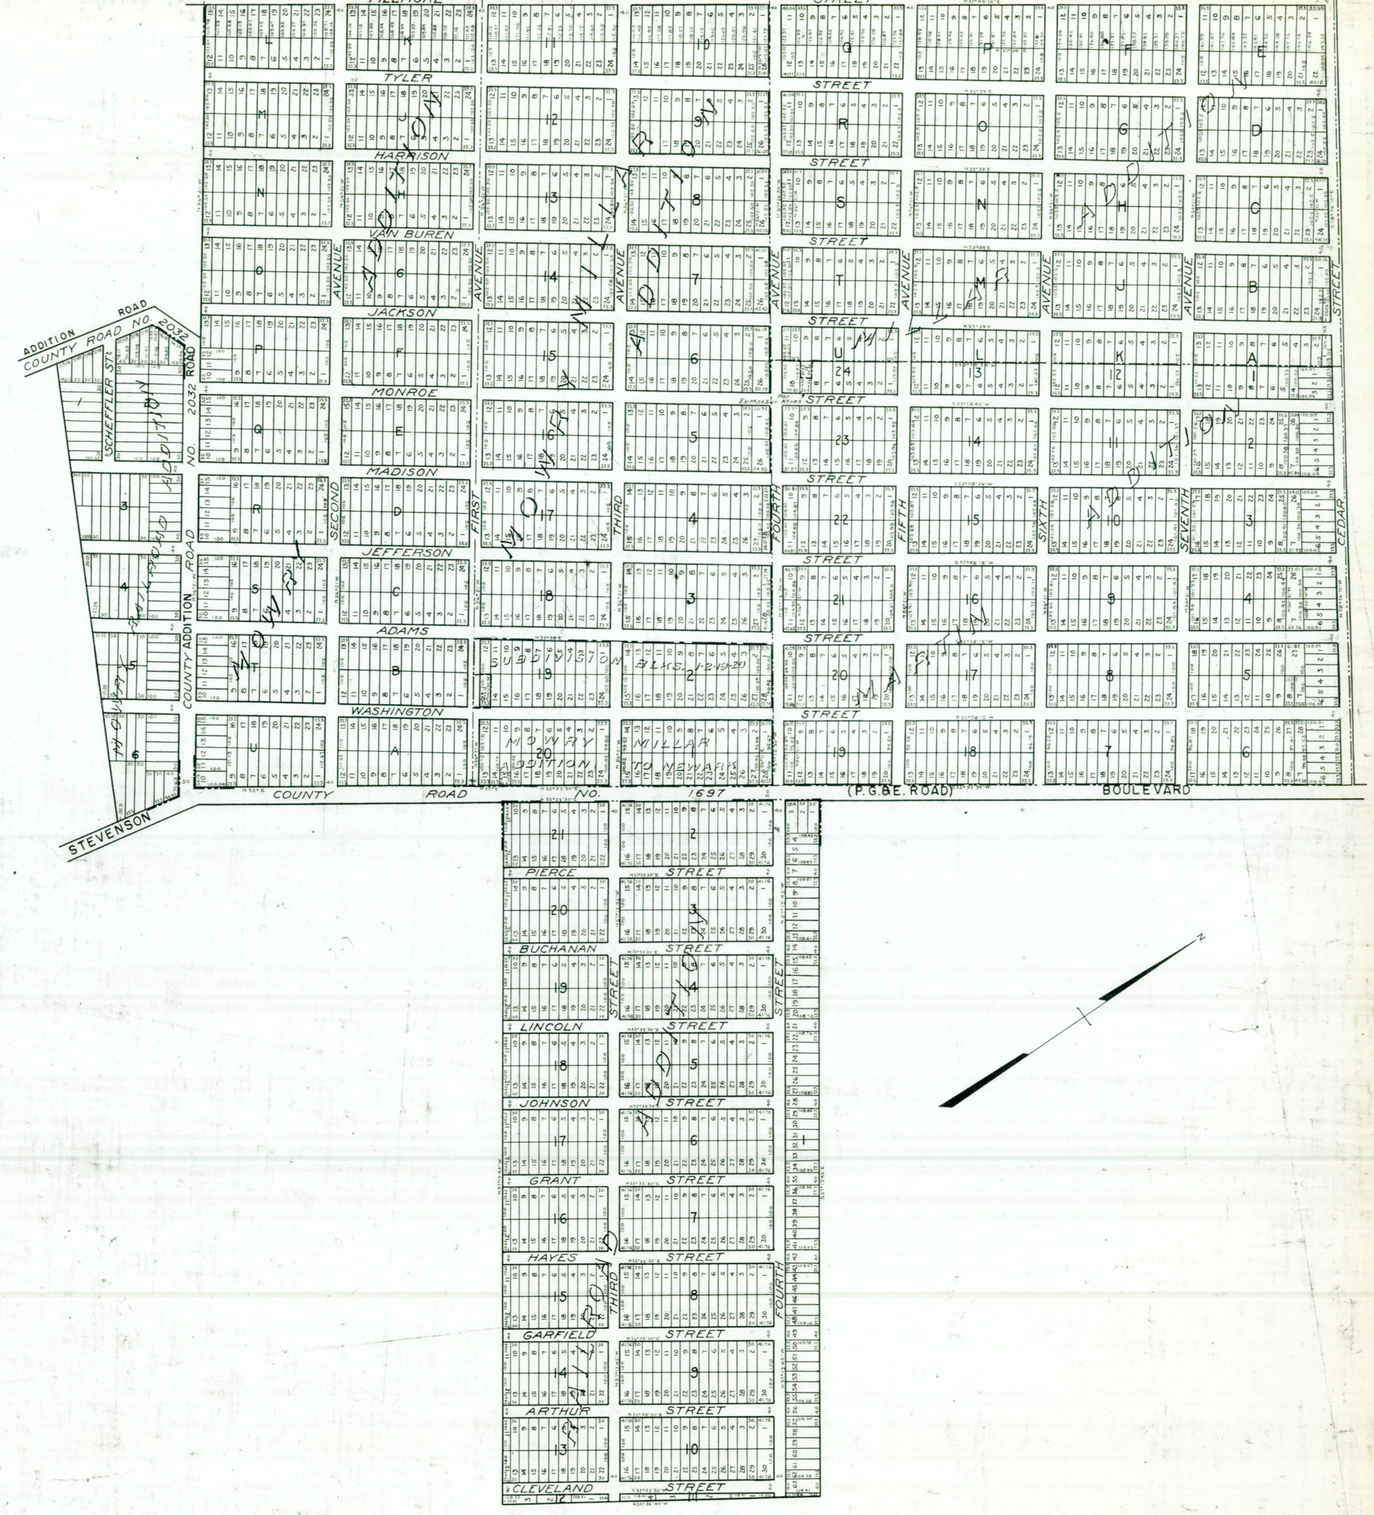

MOWRY MILLAR ADDITION TO NEWARK AND VICINITY
WASHINGTON TWP.
ALAMEDA CO. CAL.

Scale 1" = 200'

AAA ENGINEERING COMPANY
LEROY MARTIN, R.E.
CONSULTING CIVIL ENGINEER
1279 A STREET
HAYWARD, CALIFORNIA 94541
(415) 581-1070 OR 88101443

SHEET Nº 33A
ASSESSMENT MAPS
ALAMEDA COUNTY
CALIFORNIA
193
SCALE: 1" = 200'
Burnett Hamilton
County Surveyor

Dr. E.J.O. | Ck.
Tr. H.W. | Ap.