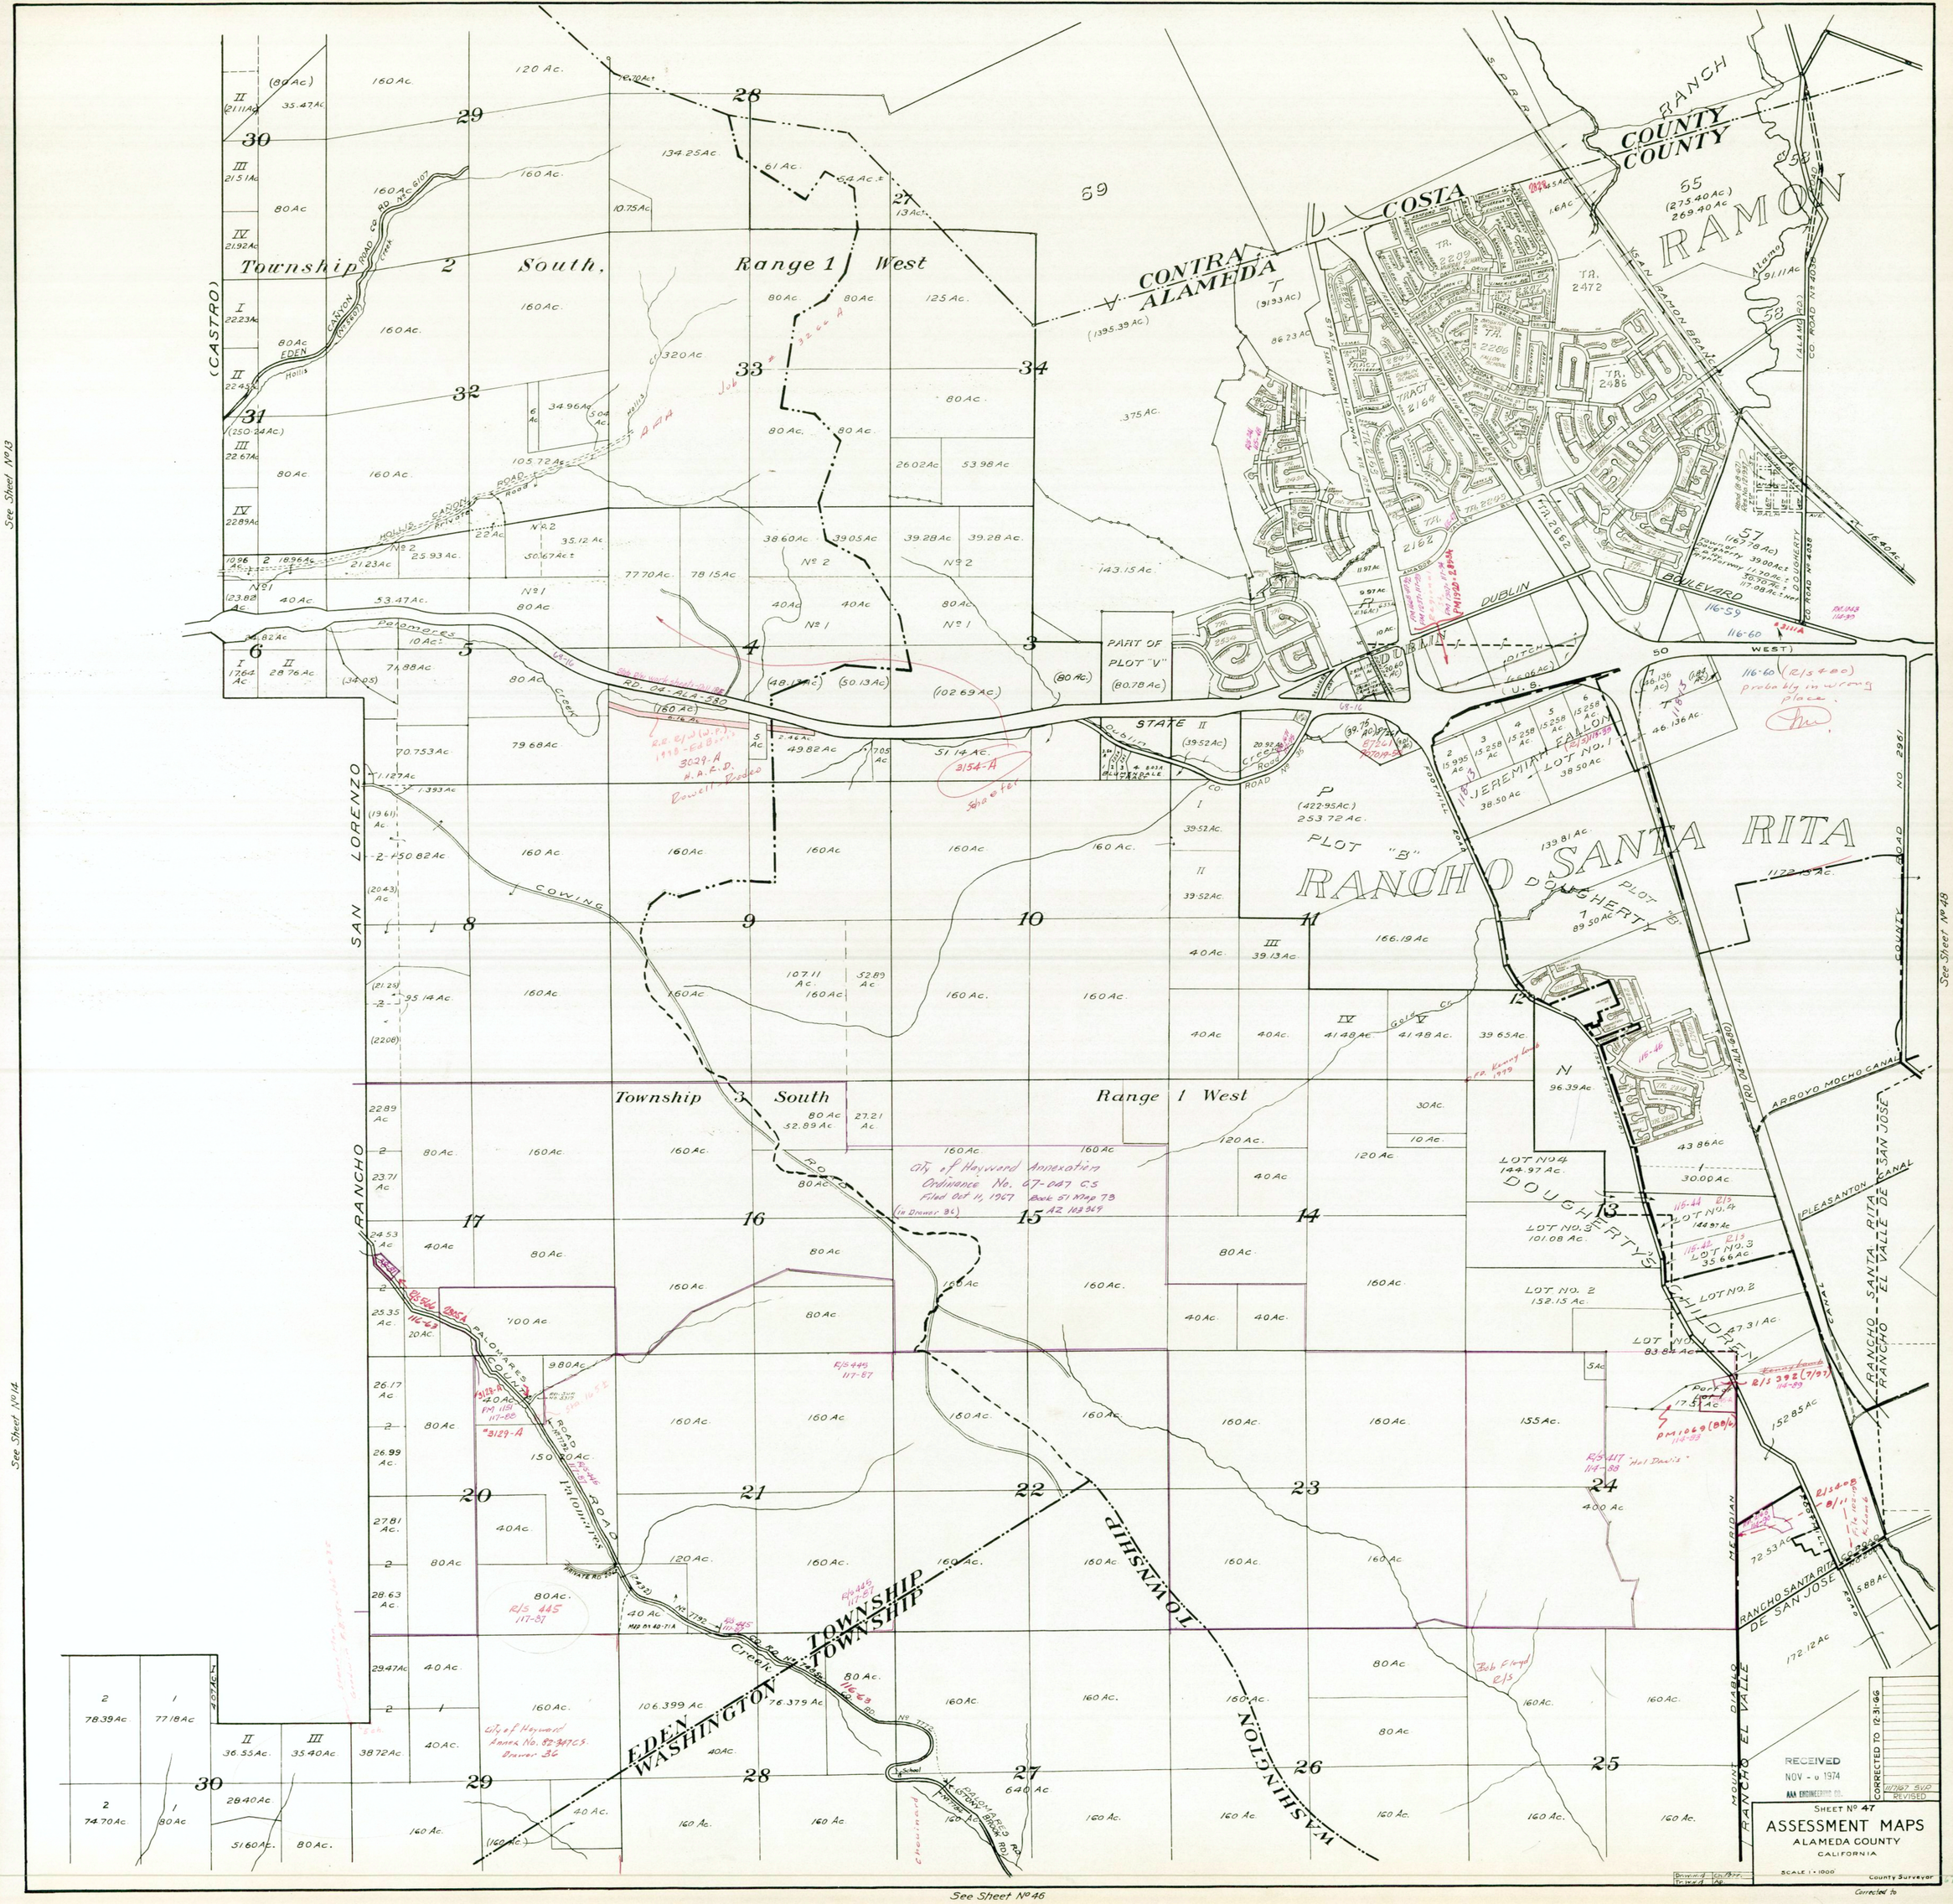
Township 2 South, Range 1 West
Township 3 South Range 1 West
CONTRA COSTA
ALAMEDA
COUNTY
COUNTY
RANCHO SAN RAMON
RANCHO SANTA RITA
DOUGHERTY'S CHILDREN
DOUGHERTY
JEREMIAH FALLON
PLOT "B"
PLOT "A"
PART OF PLOT "V"
(80.78 Ac)
STATE
DUBLIN
BOULEVARD
SAN LORENZO
RANCHO
(CASTRO)
EDEN
WASHINGTON
TOWNSHIP
TOWN SHIP
RANCHO SANTA RITA DE SAN JOSE
RANCHO SANTA RITA EL VALLE DE SAN JOSE
MOUNT DIABLO MERIDIAN
ARROYO MOCHO CANAL
PLEASANTON CANAL
See Sheet No 13
See Sheet No 14
See Sheet No 45
See Sheet No 46
City of Hayward Annexation Ordinance No. 67-047 C.S. Filed Oct 11, 1967 Book 51 Map 78 AZ 103369
City of Hayward Annex No. 82-347 C.S. Drawer 36
RECEIVED NOV - 6 1974 AAA ENGINEERING CO.
CORRECTED TO 12.31.66
SHEET No 47
ASSESSMENT MAPS
ALAMEDA COUNTY
CALIFORNIA
SCALE 1 : 1000
County Surveyor