SURVEY FOR MR. ELMER W. OHLSEN
IN EDEN TOWNSHIP, ALAMEDA COUNTY, CALIFORNIA
OF A PORTION OF LOT 51, ACCORDING TO THE
"MAP OF CASTRO MEADOWS", FILED NOVEMBER 1, 1910
IN THE OFFICE OF THE COUNTY RECORDER OF ALAMEDA
COUNTY AND OF RECORD IN MAP BOOK 25, PAGE 94.

REFER: File
F.B. 60, p. 6
F.B. 50, p. 24
F.B. 25, p. 72

Scale: 1 Inch = 30 Feet
Surveyed: March, 1955.

JOHN A. MANCINI, R. E. No. 1592
1279 "A" St., Hayward, California

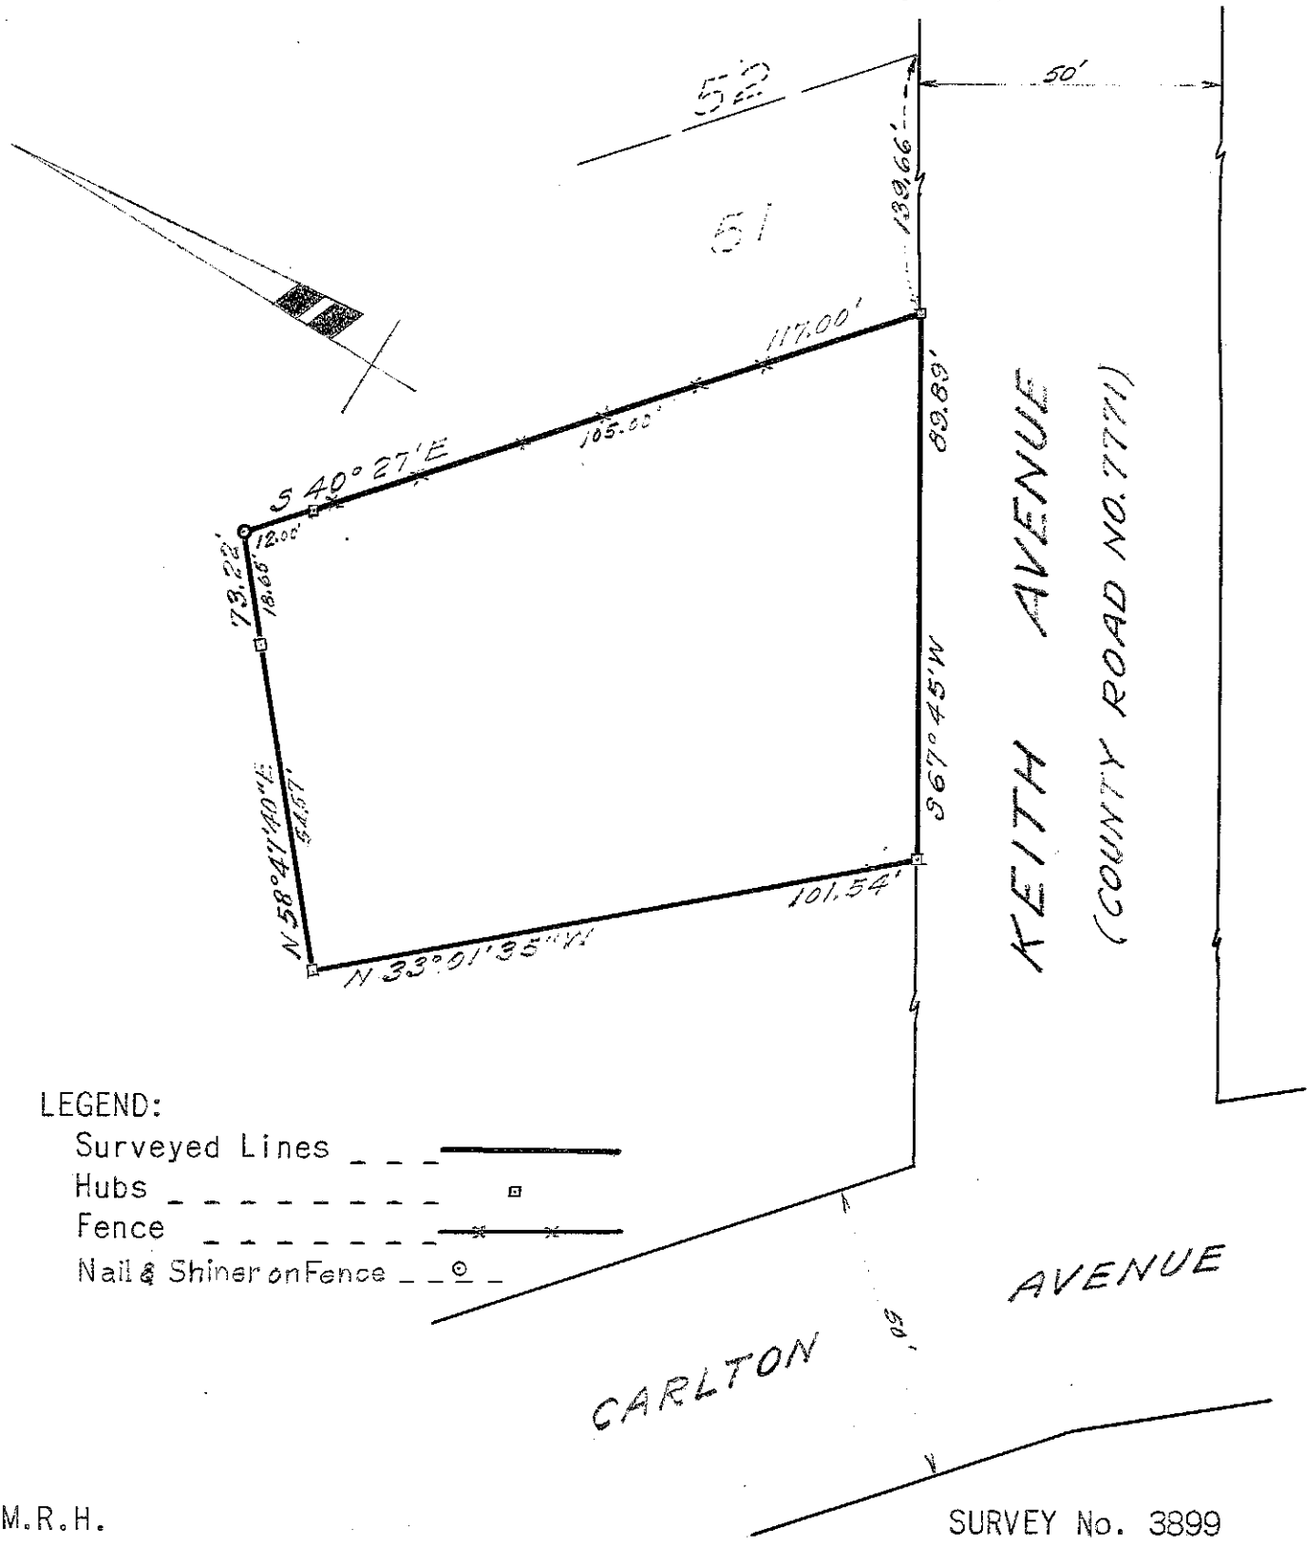

LEGEND:
Surveyed Lines
Hubs
Fence
Nail & Shiner on Fence

M.R.H.

SURVEY No. 3899