SURVEY FOR MR. HAROLD V. THOREN

IN EDEN TOWNSHIP, ALAMEDA COUNTY, CALIFORNIA OF A PORTION OF THE 1.56 ACRE TRACT OF LAND DESCRIBED IN THE DEED BY LYLE I. SHIMAN AND NAOMI E. SHIMAN, TO WILLIAM A. MEREDITH AND MILDRED E. MEREDITH, DATED JUNE 2, 1945, RECORDED JUNE 9, 1945 IN BOOK 4704 OF OFFICIAL RECORDS OF ALAMEDA COUNTY, PAGE 408, UNDER RECORDER'S SERIES NO.: SS/36386

REFER:
F.B. 59, p. 8
Survey No. 1872
Map 32-3-40

Scale: 1 Inch = 50 Feet

Surveyed: February 28, 1955

John A. Mancini

JOHN A. MANCINI, R. E. No. 1592
1279 "A" St., Hayward, California

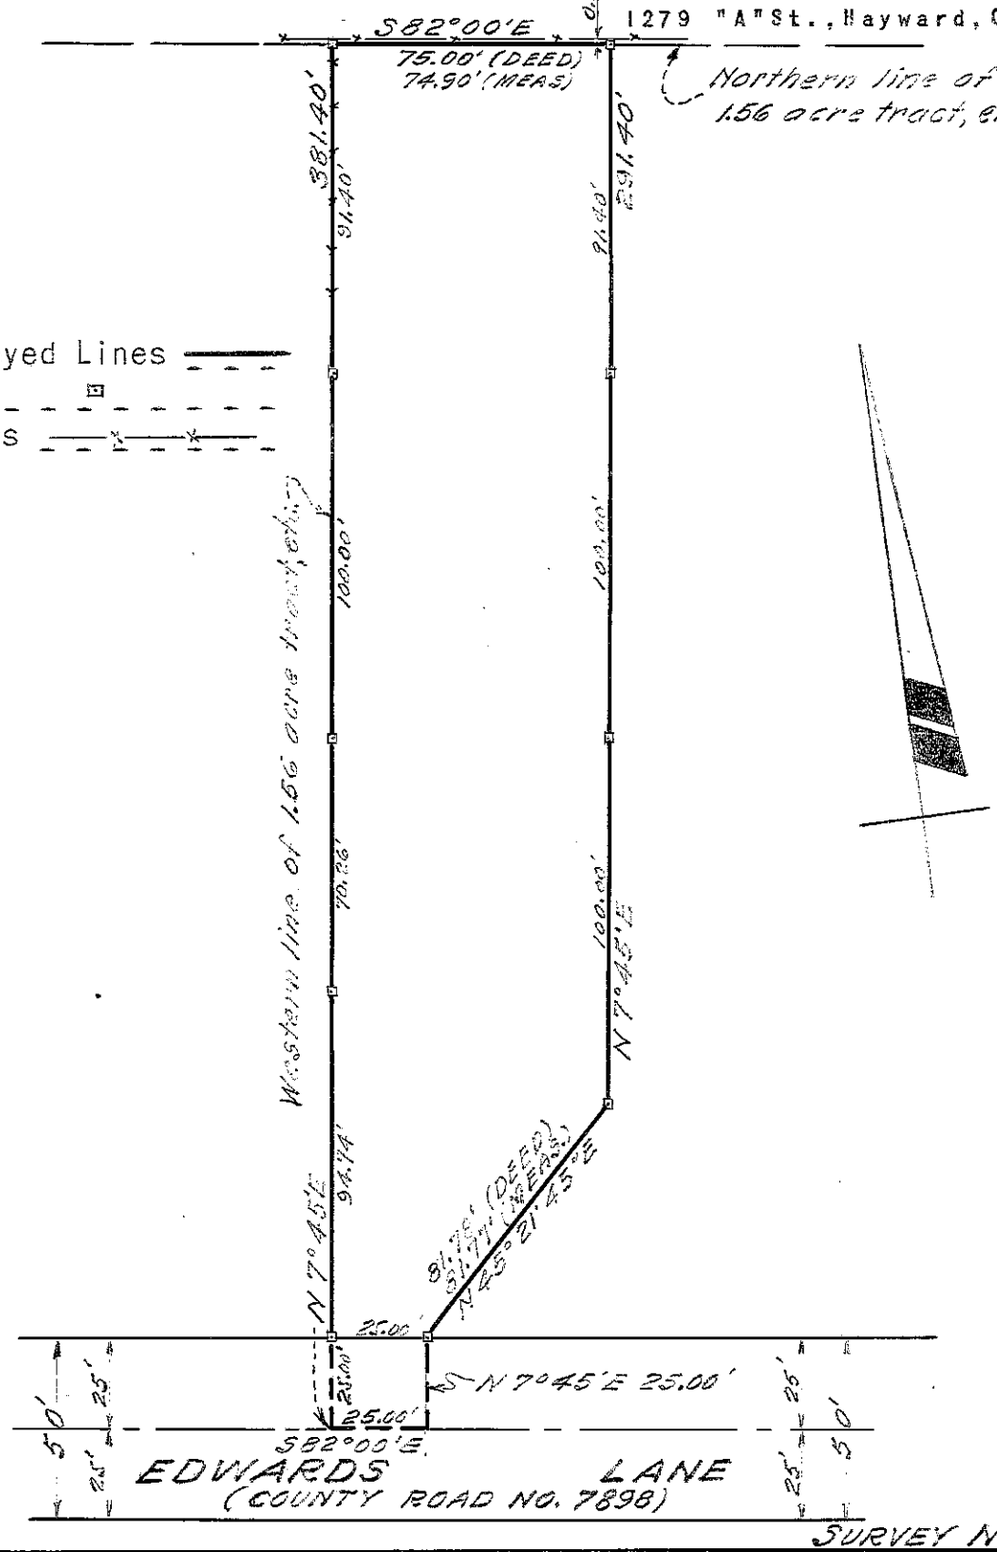

M.R.H.

SURVEY No. 3940