SURVEY FOR MR. JOHN CERATO
IN EDEN TOWNSHIP, ALAMEDA COUNTY, CALIFORNIA
OF A PORTION OF LOTS 34 AND 35 AS SAID LOTS
ARE SHOWN ON THE "MAP OF MEEK BOULEVARD
TRACT, ETC.," FILED JULY 23, 1920 IN BOOK 6
OF MAPS, AT PAGE 44, IN THE OFFICE OF THE
COUNTY RECORDER OF ALAMEDA COUNTY, CALIFORNIA.

Scale: 1 Inch = 40 Feet

Surveyed: July 13, 1955

REFER:
F.B. 63, p. 3
F.B. 51, p. 56
Map T-32

LEGEND:
Surveyed Lines
Hubs
Fence

JOHN A. MANCINI, R. E. No. 1592
1279 "A" Street, Hayward, California

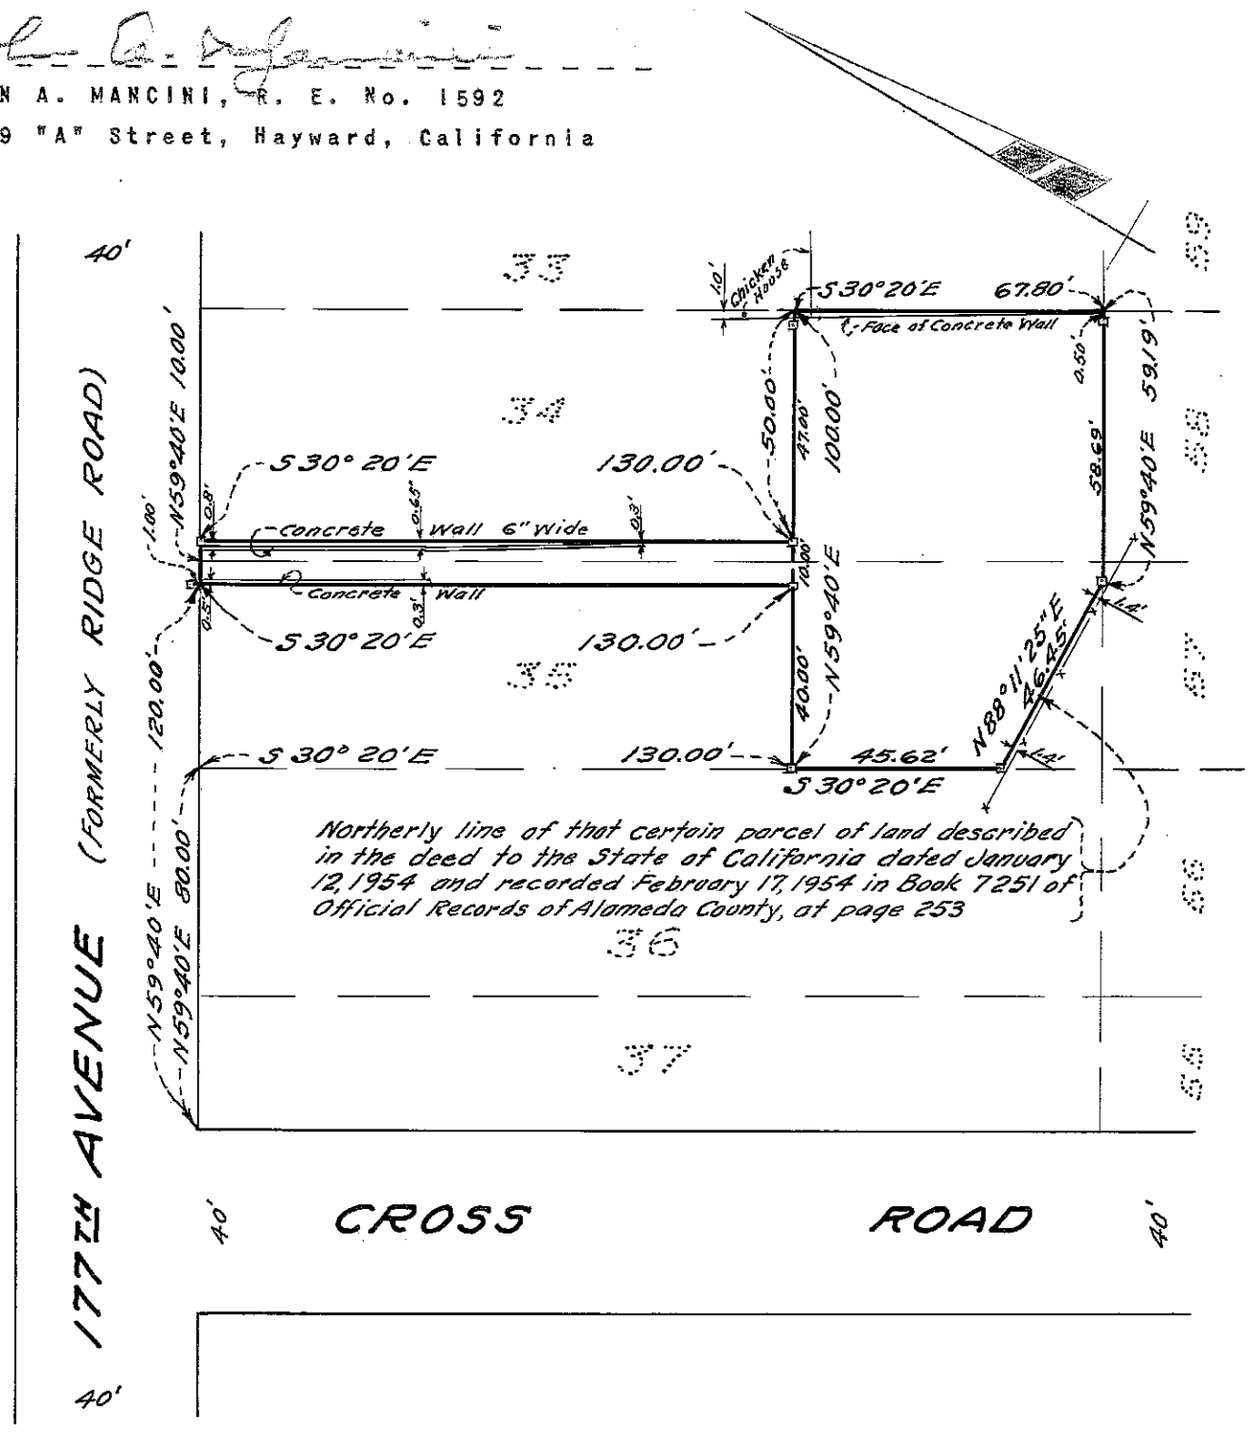

M.R.H.

SURVEY No. 4066