PLAT FOR MRS. ANNA PAGANO

IN EDEN TOWNSHIP, ALAMEDA COUNTY, CALIFORNIA

SHOWING THE PARTITION OF LOT 22 AND A PORTION OF LOT 21 IN BLOCK "P", AS SAID LOTS AND BLOCK ARE SHOWN ON THE MAP ENTITLED "COLONIAL ACRES," ETC., FILED OCTOBER 8, 1923 IN BOOK 3 OF MAPS, AT PAGES 63 AND 64, IN THE OFFICE OF THE COUNTY RECORDER OF ALAMEDA COUNTY.

Scale: 1 Inch = 30 Feet

Date: December 15, 1955

JOHN A. MANCINI, R. E. No. 1592
1279 "A" Street, Hayward, California

REFER:
File
Survey No. 2011-A,
2011-B

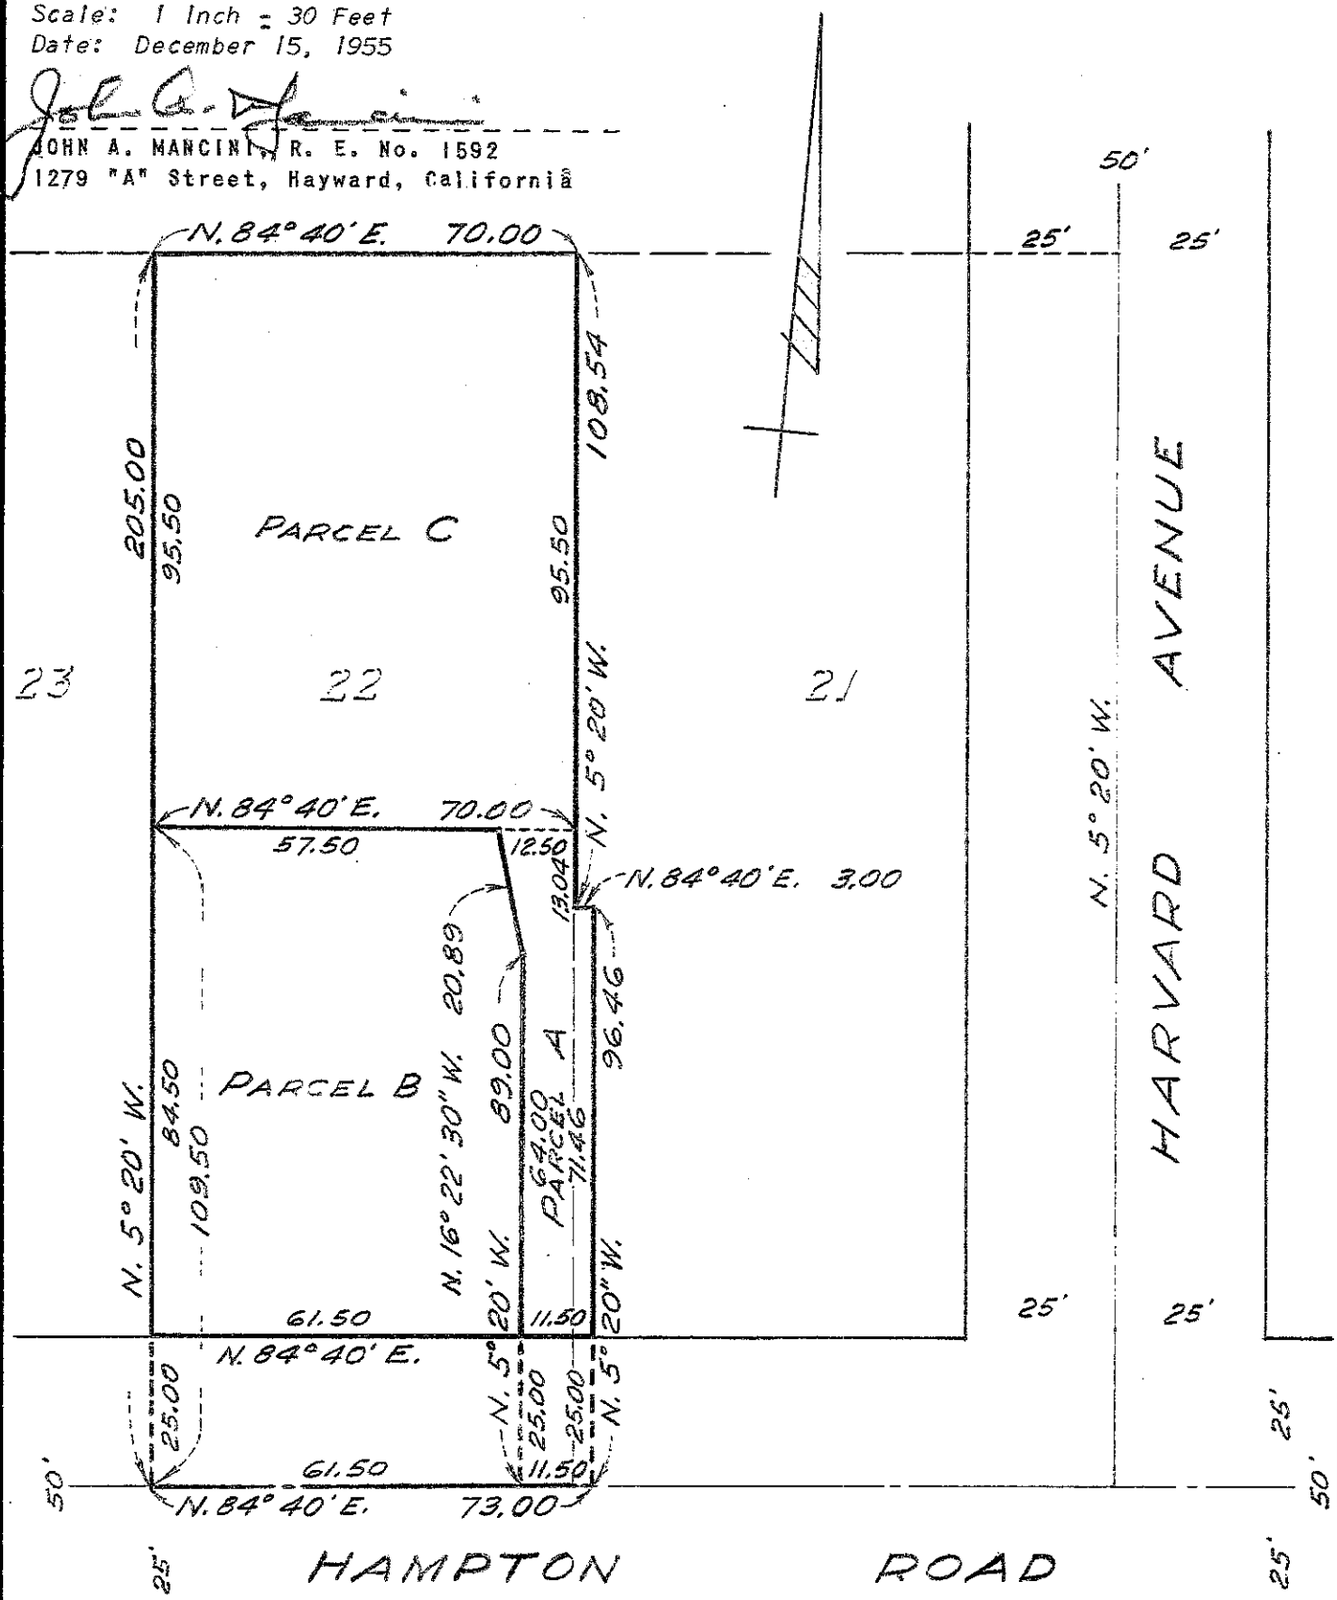

T.A.L.

SURVEY No. 4189