SURVEY FOR MR. GABRIEL SAIA

IN THE CITY OF HAYWARD, ALAMEDA COUNTY, CALIFORNIA
OF A PORTION OF LOT 70, AS SAID LOT IS SHOWN ON THE MAP OF "RE-SUBDIVISION OF BLOCK "D" MEEK ESTATE ORCHARDS HAYWARD, EDEN TP. ALAMEDA CO. CAL.", ETC., FILED NOVEMBER 6, 1920 IN BOOK 6 OF MAPS, AT PAGE 45, IN THE OFFICE OF THE COUNTY RECORDER OF ALAMEDA COUNTY.

REFER:
F.B. 54, p. 10

Surveyed: March 28, 1956
Scale: 1 Inch = 40 Feet

LEGEND:
Surveyed Line
Copper Tack & Tab
Stakes

JOHN A. MANCINI, R. E. No. 1592
1279 "A" Street, Hayward, California

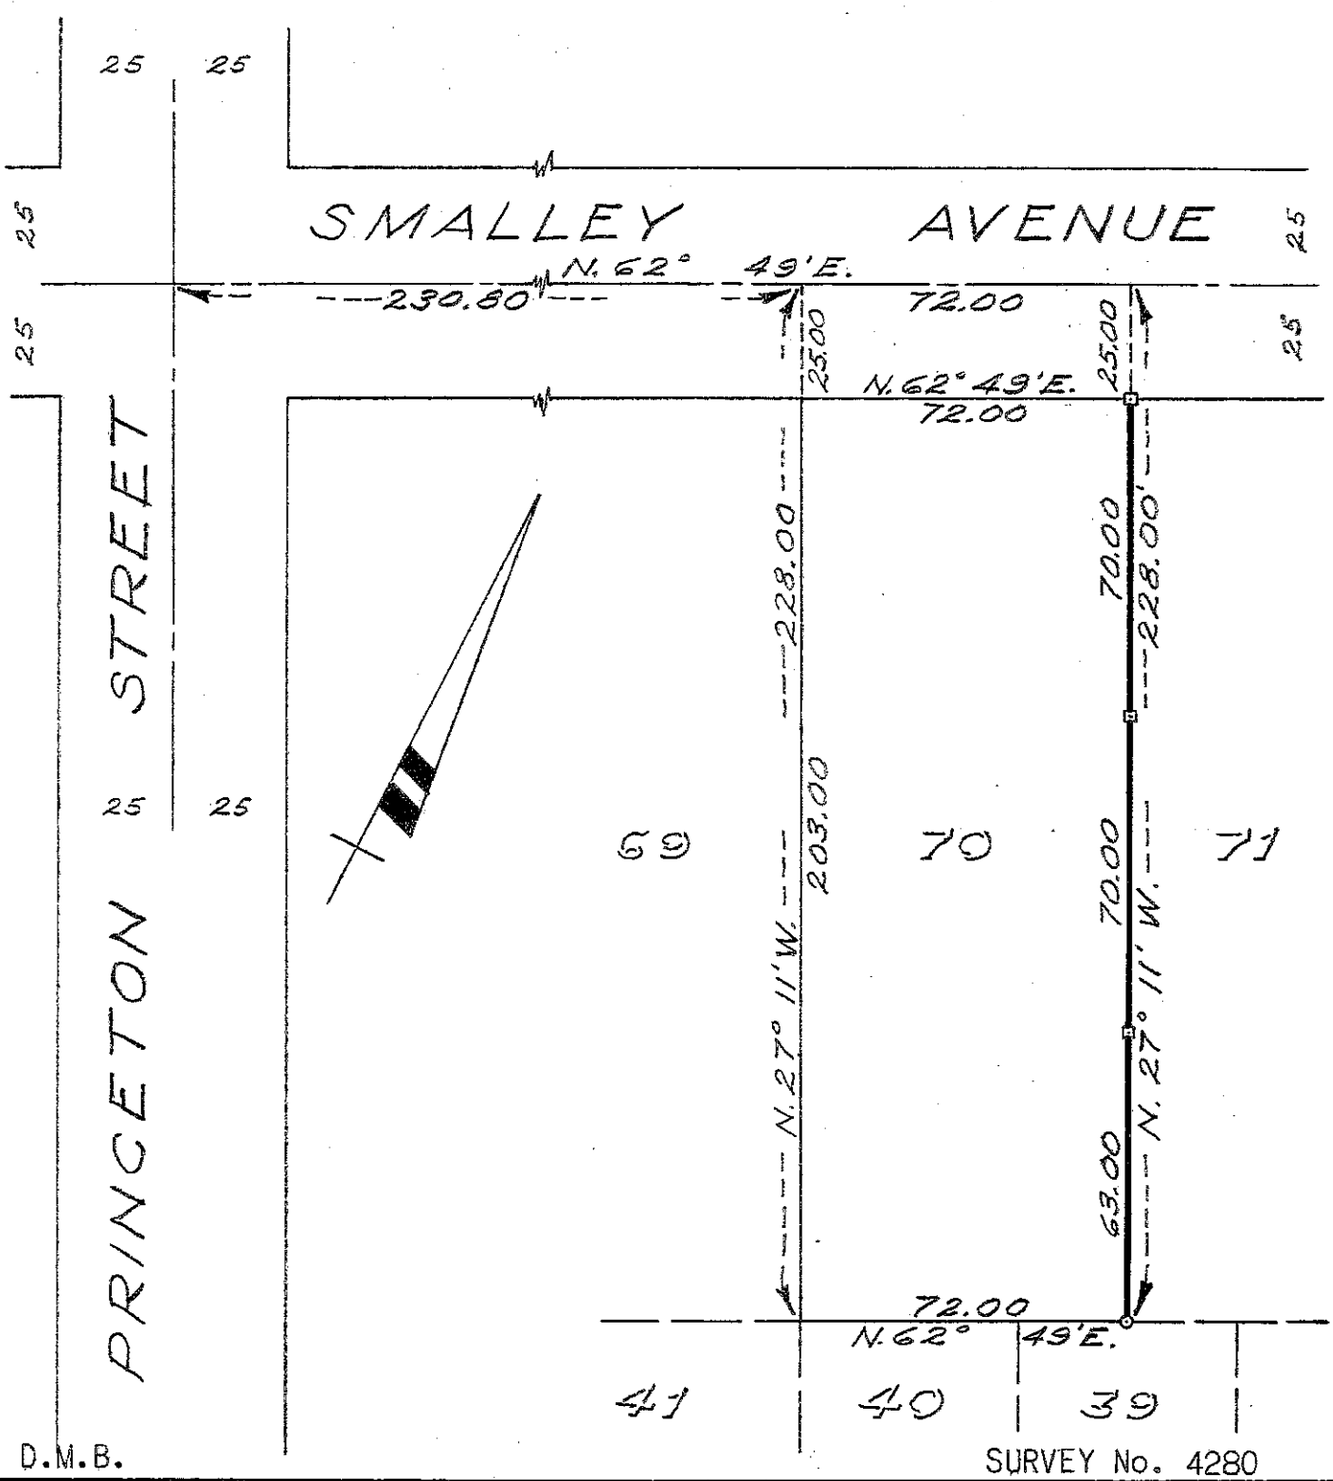

D.M.B.

SURVEY No. 4280