PLAT FOR MR. D. R. FORD

IN THE CITY OF HAYWARD, ALAMEDA COUNTY, CALIFORNIA

OF LOTS 2 AND 3 IN BLOCK 9, "EAST 14TH ST. HOME SITES", ETC., FILED FEBRUARY 8, 1928 IN BOOK 18 OF MAPS, AT PAGE 56, IN THE OFFICE OF THE COUNTY RECORDER OF ALAMEDA COUNTY

Scale: 1 inch 40 Feet
Surveyed: January 1961

JOHN A. MANCINI, R.E. No. 1592
1279 "A" Street, Hayward, Calif.

REFER
F.B. 49, p.75
Survey Nos. 1397
3345
Map 14-1A, 30-112

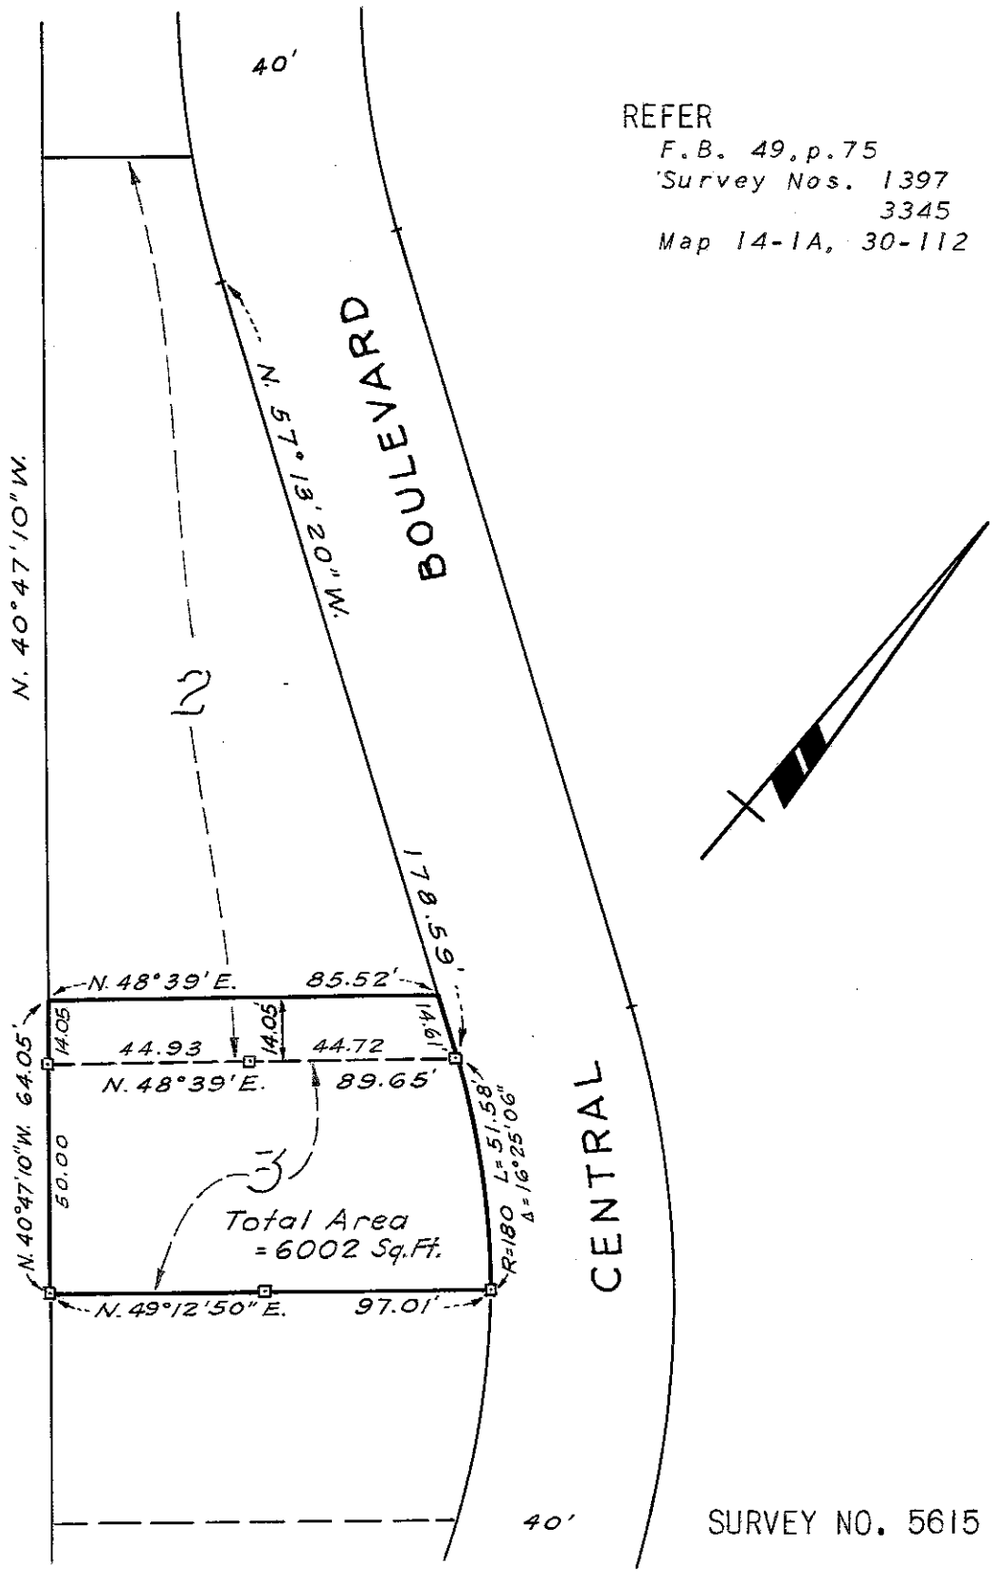


SURVEY NO. 5615

K.J.N.