REFER
F.B. 99, p. 36
Map T-1377

BOUNDARY AND TOPOGRAPHIC SURVEY FOR MR. AMEDEO SALVADORINI
IN EDEN TOWNSHIP, ALAMEDA COUNTY, CALIFORNIA
OF LOT 1 IN BLOCK "A" OF TRACT 1377 FILED JULY 21, 1954 IN
BOOK 34 OF MAPS, AT PAGES 73 AND 74, IN THE OFFICE OF THE
COUNTY RECORDER OF ALAMEDA COUNTY.

Surveyed: March 7, 1963
Scale: 1 Inch = 20 Feet
Contour Interval: Two (2) Feet
Datum Elevation: U.S.C.& G.S. Base

JOHN A. MANCINI, R.E. No. 1592
1279 "A" Street, Hayward, Calif.

LEGEND
Surveyed Line
Existing Fence
Sanitary Sewer
Concrete Curb, Gutter and Sidewalk
Hub Set
Elevations shown thus

Top of Hub El. 157.84 — 162.1 — 166.3

El. = Elevation
Inv. = Invert

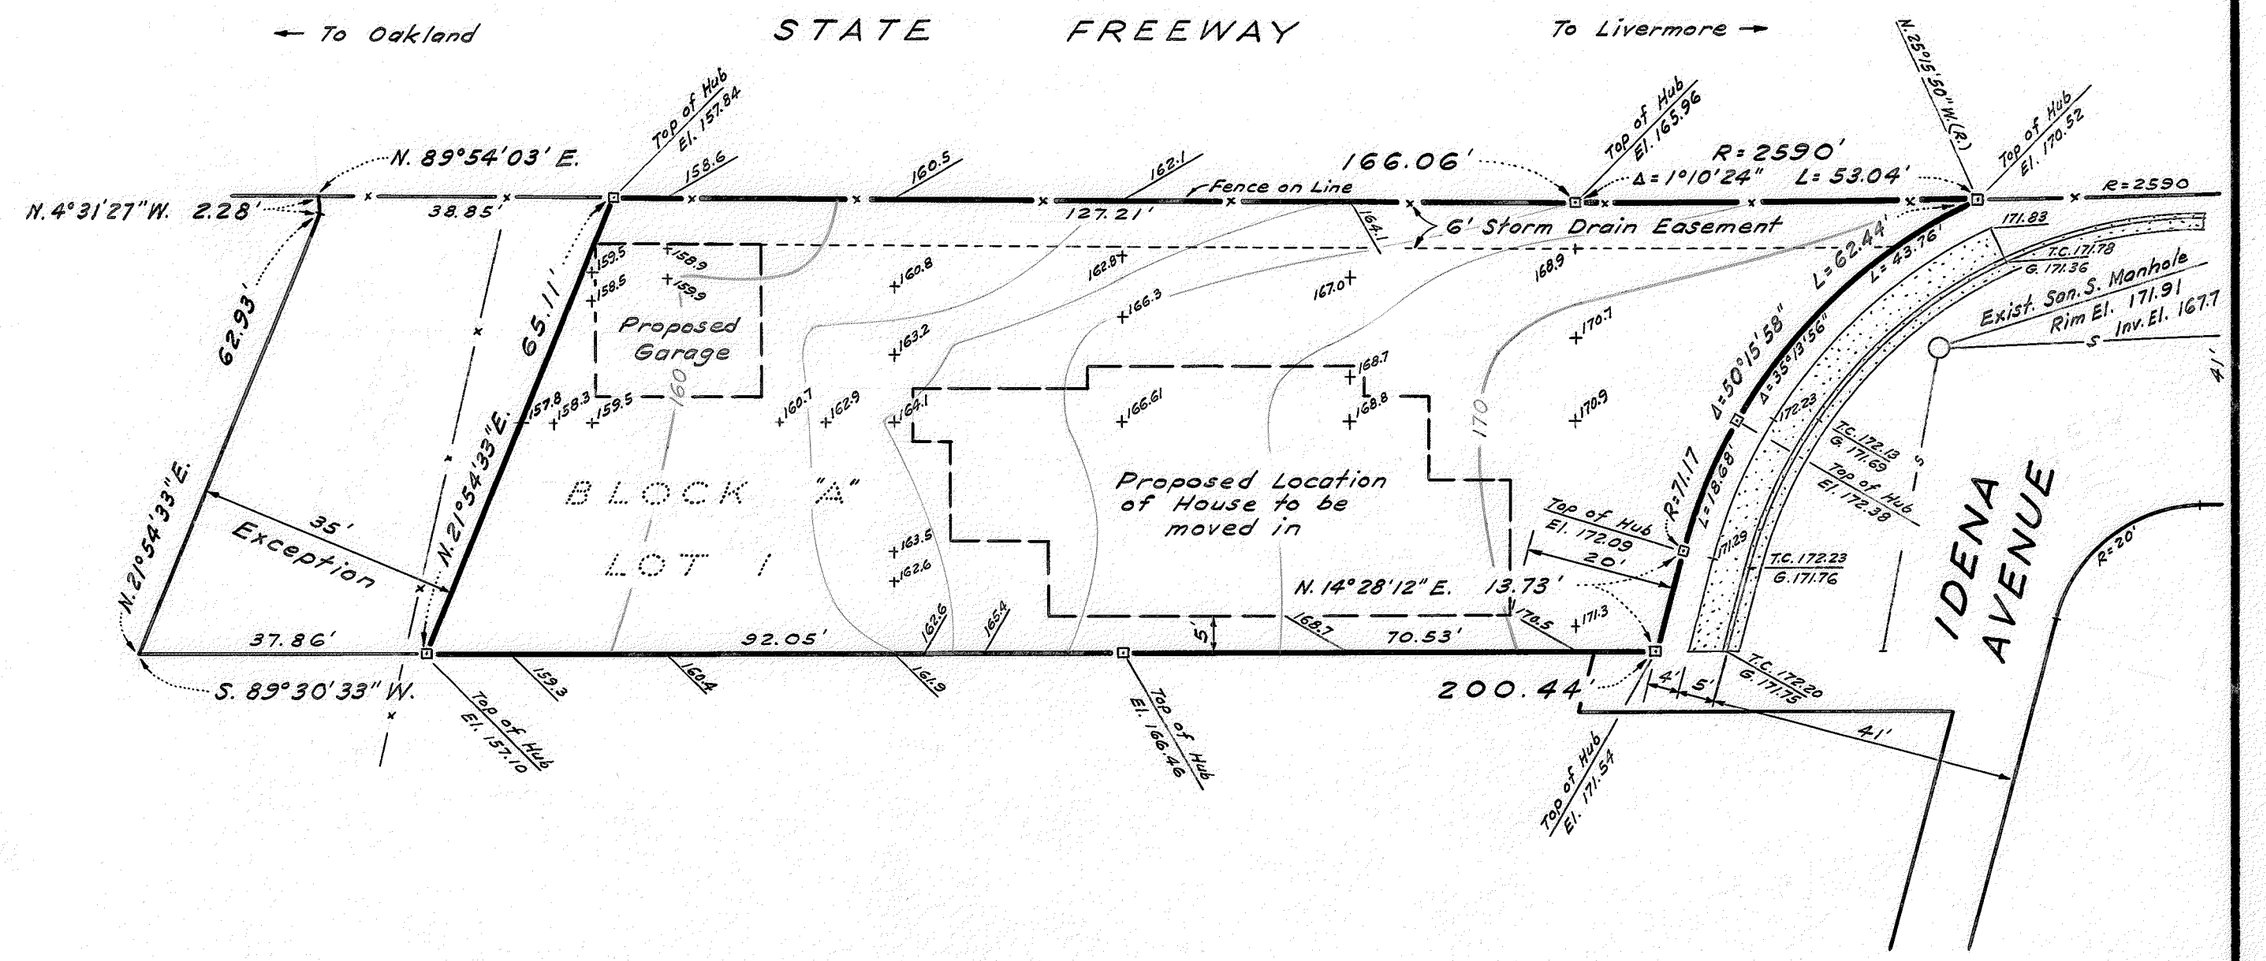

K.J.N.

SURVEY NO. 6294