SURVEY FOR MR. J. D. CANNON
IN EDEN TOWNSHIP, ALAMEDA COUNTY, CALIFORNIA
OF LOT 27 IN BLOCK 1 OF TRACT 867, FILED MARCH 29, 1948
IN BOOK 27 OF MAPS, AT PAGES 66 AND 67, IN THE OFFICE OF
THE COUNTY RECORDER OF ALAMEDA COUNTY.

Surveyed: December 10, 1963
Scale: 1 Inch = 20 Feet

JOHN A. MANCINI, R.E. No. 1592
1279 "A" Street, Hayward, Calif.

REFER
F.B. 1007, p. 30
Map T-867

LEGEND
Surveyed Line
Existing Fence
Center Line
Lot Line
Lot Number 27
Hub
Nail and Tab

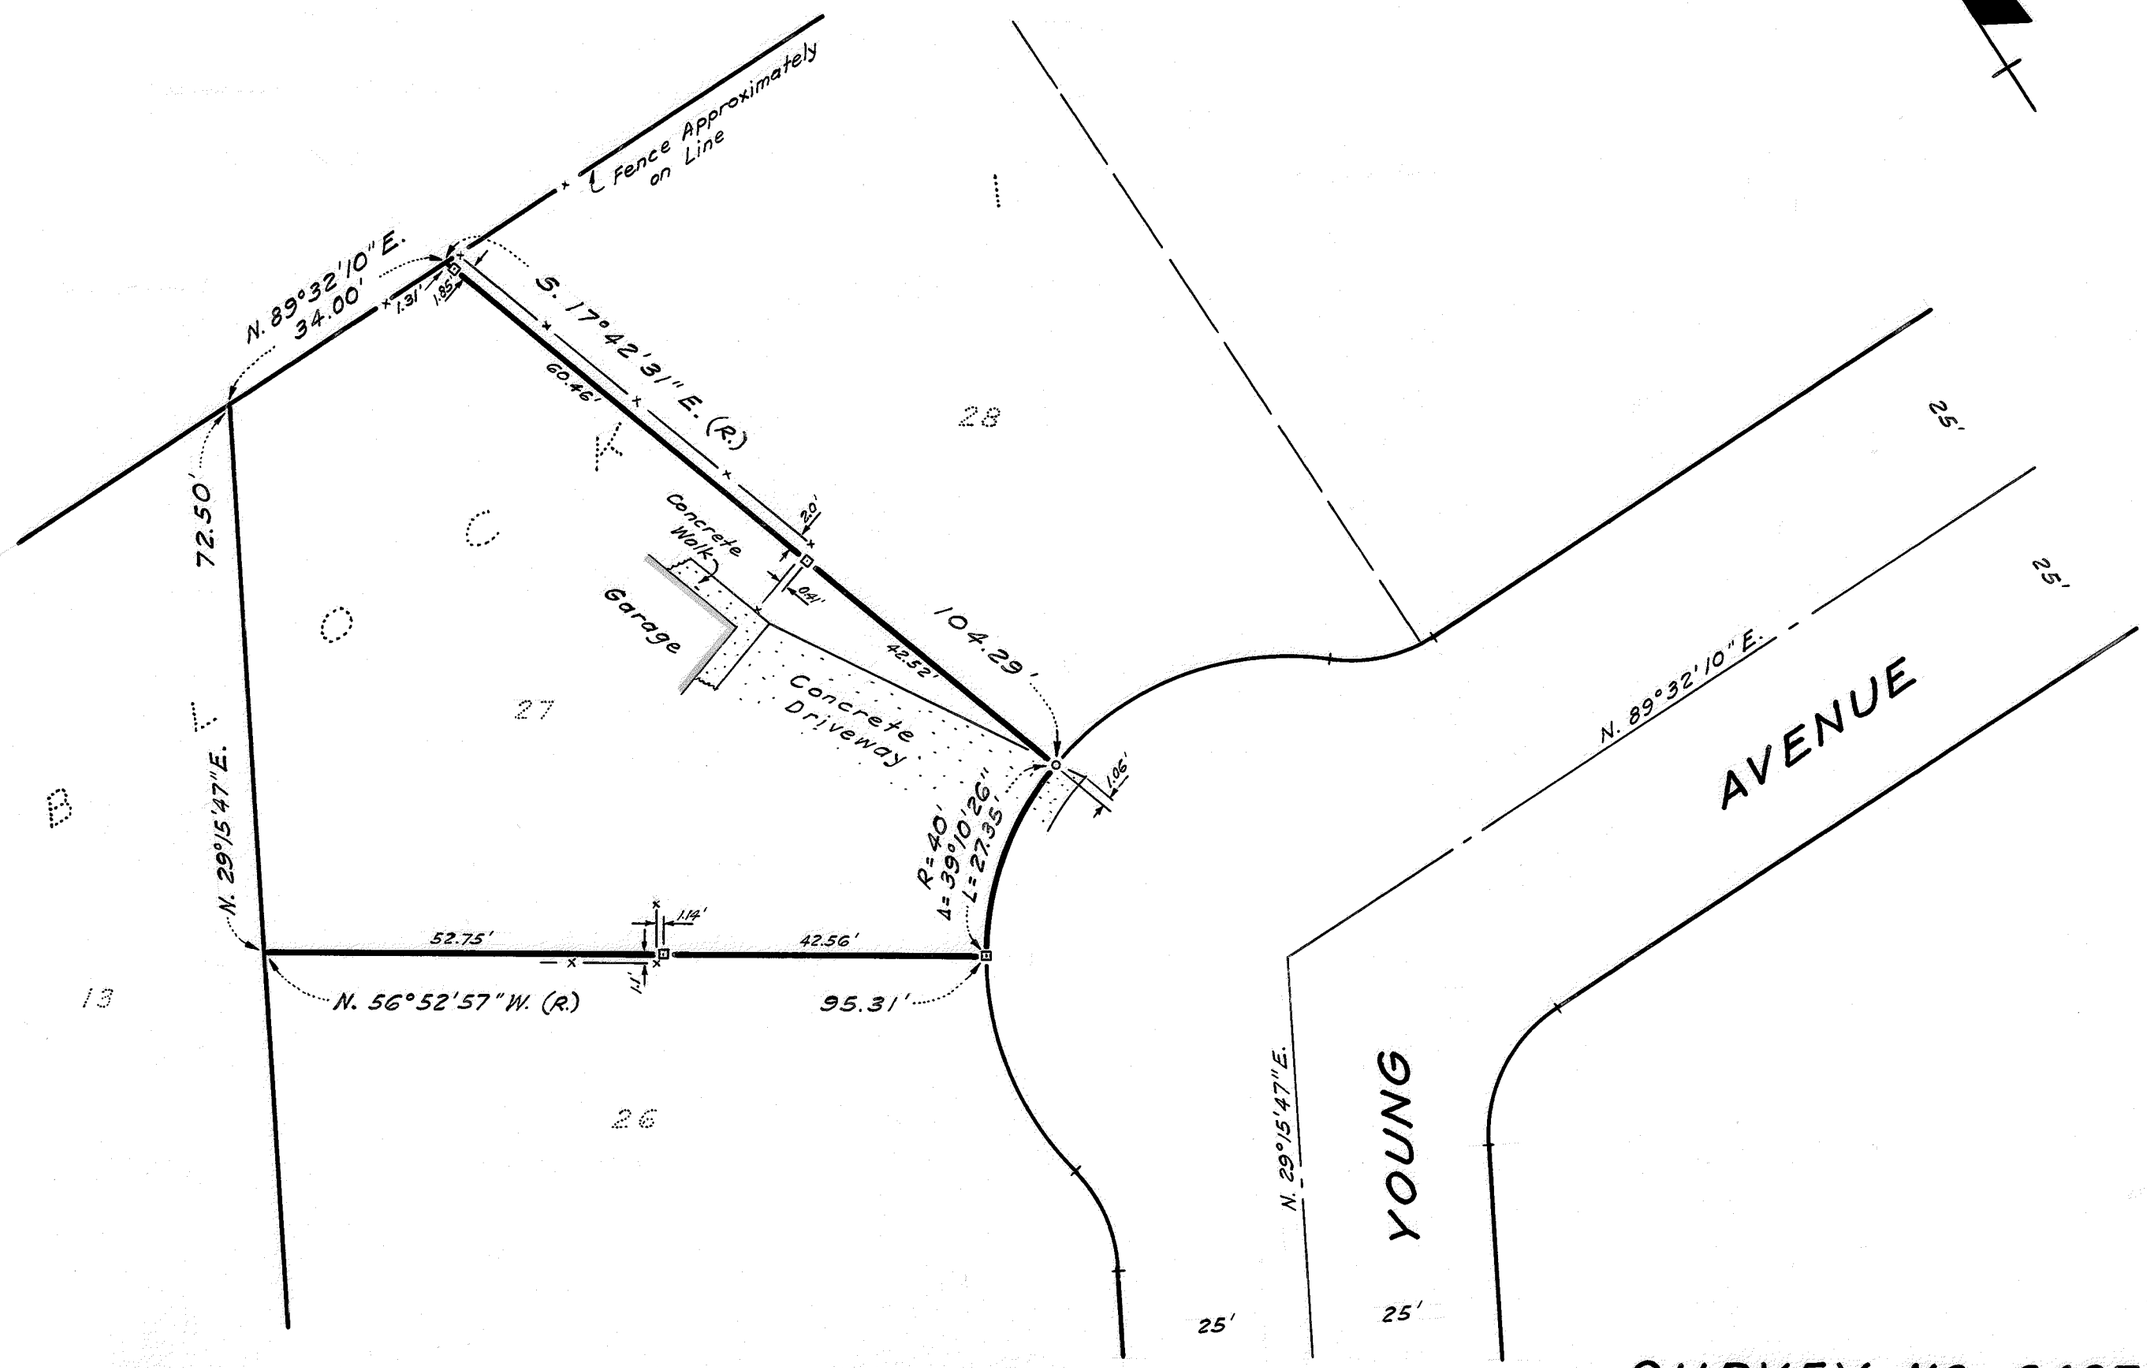

K.J.N.

SURVEY NO. 6497