SURVEY FOR MR. JOSEPH BARROS
IN EDEN TOWNSHIP, ALAMEDA COUNTY, CALIFORNIA
FOR THE CONSTRUCTION OF PORTLAND CEMENT CONCRETE
VERTICAL CURB AND GUTTER AND SIDEWALK.

Surveyed: April 23, 1964
Scale: Horizontal: 1 Inch = 20 Feet
Vertical: 1 Inch = 2 Feet
Datum Elevation: U.S.C. & G.S. Base

JOHN A. MANCINI, R.E. No. 1592
1279 "A" Street, Hayward, Calif.

REFER
F.B. 1008, p. 72
Survey No. 6538
Map 32-2-26

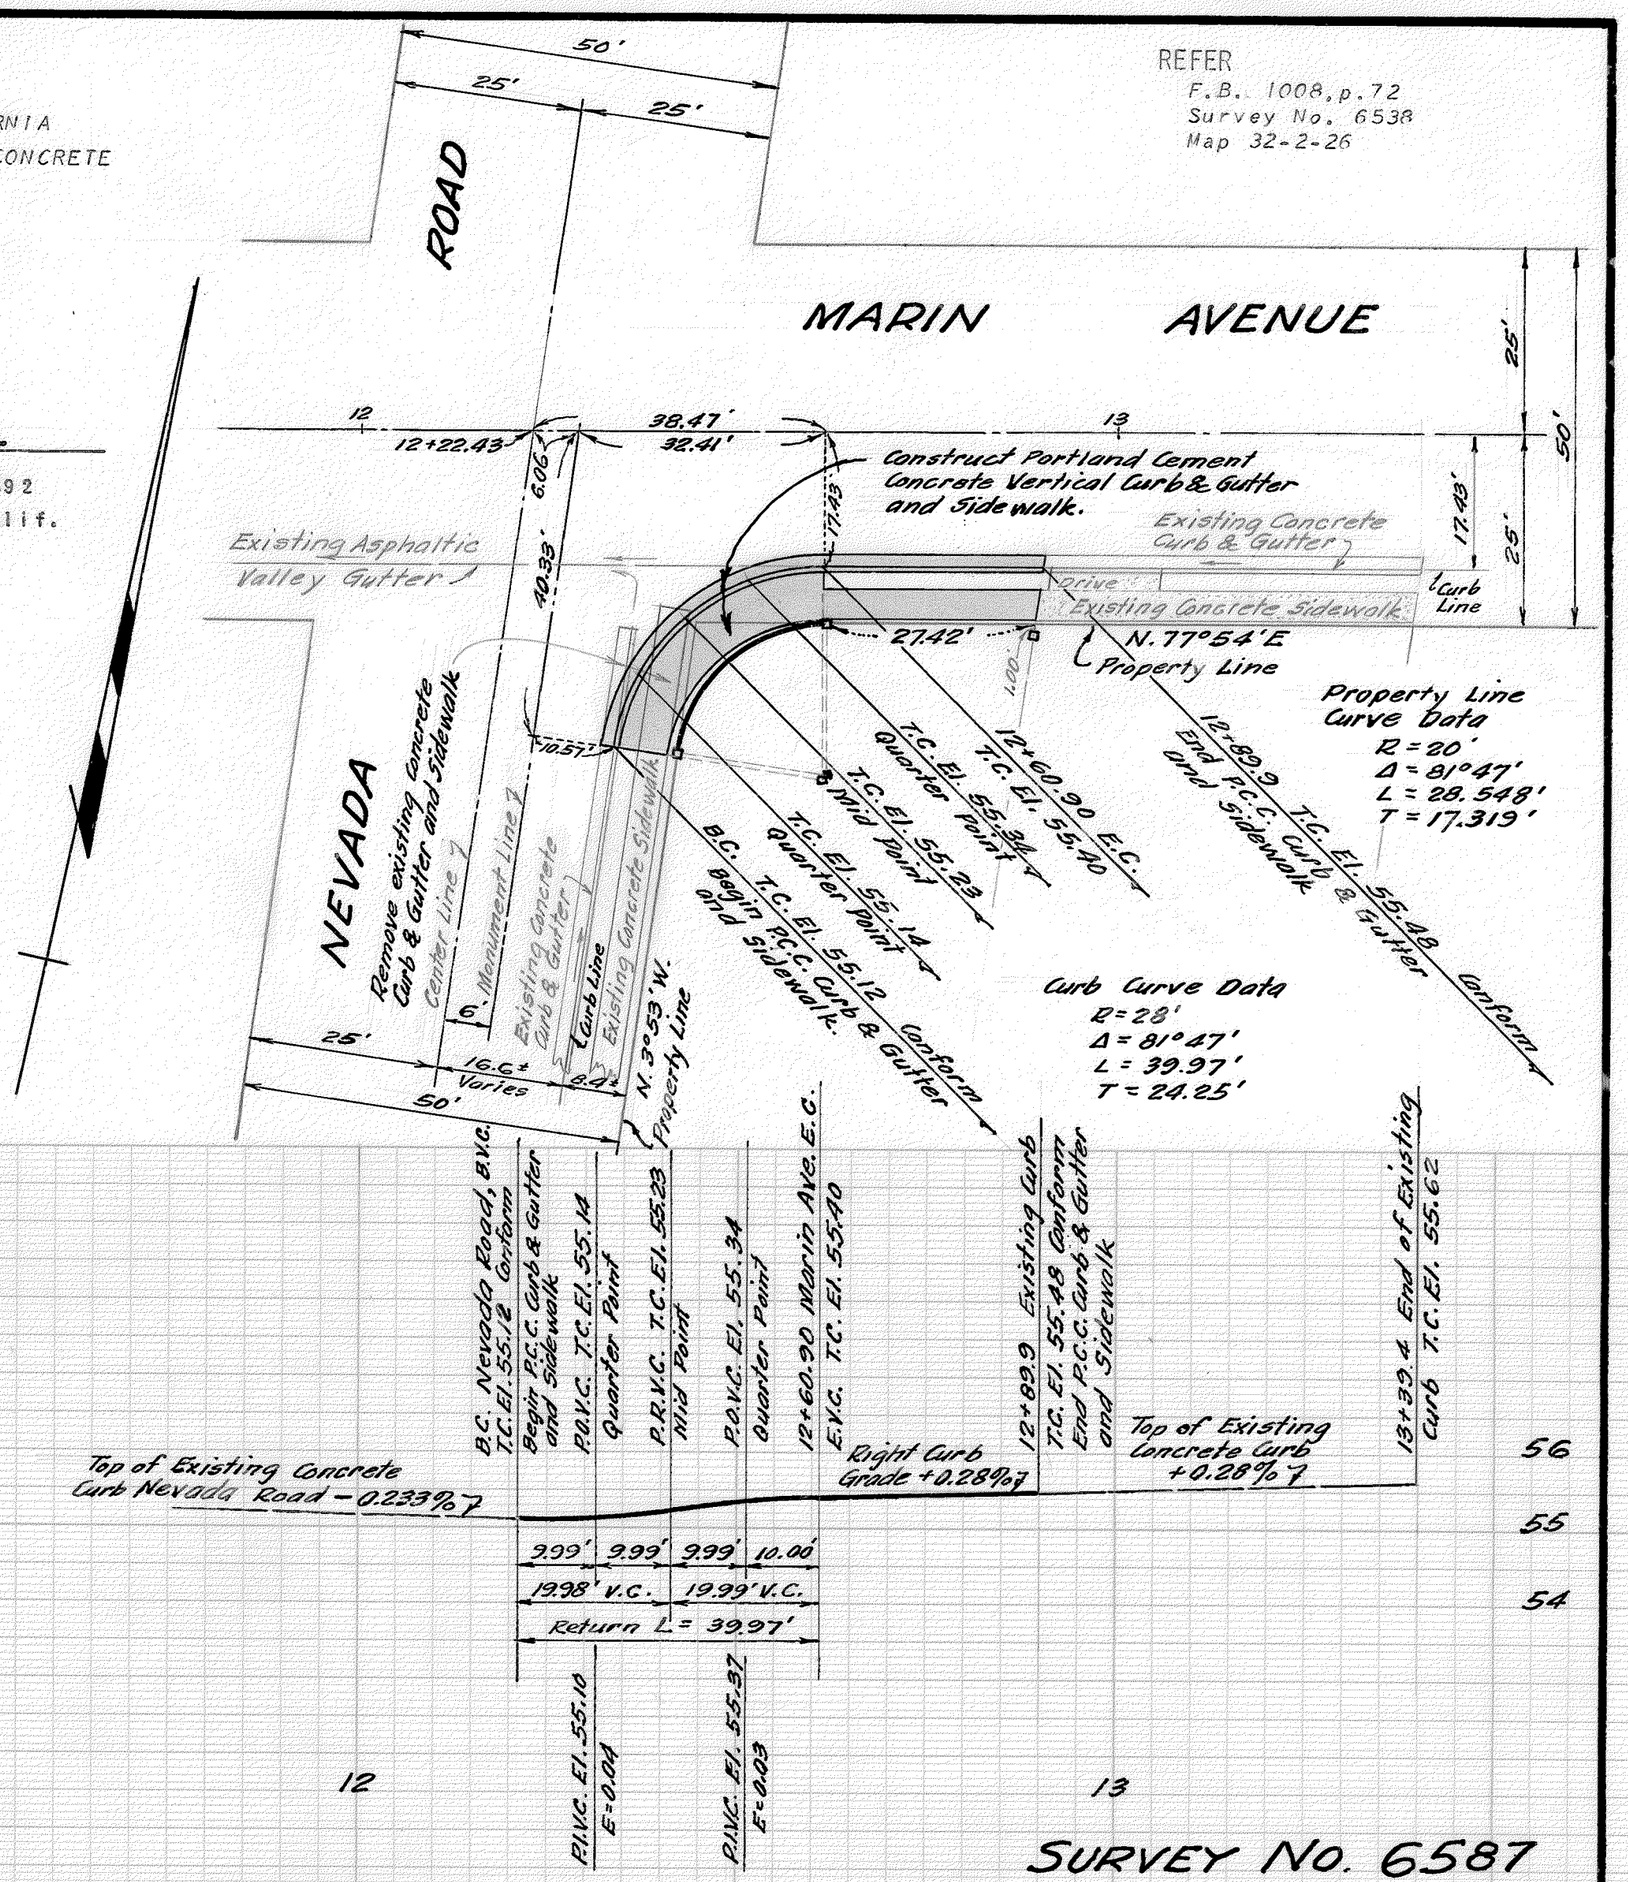

BENCH MARK ELEV. 46.965
Top of Monument Pin at the intersection of Marin Avenue and Victory Drive.

NOTES:

1. Portland Cement Concrete Curb and Gutter and Sidewalk shall conform to the Standards of Alameda County.
2. Outside lip of concrete gutter on return to be tipped downward from gutter line at face of curb to allow water to drain into the existing asphaltic valley gutter crossing Nevada Road to the West.

T.A.L.

SURVEY NO. 6587