BOUNDARY SURVEY FOR MR. LESTER TAYLOR
IN THE CITY OF SAN LEANDRO, ALAMEDA COUNTY, CALIFORNIA
OF A PORTION OF THAT CERTAIN TRACT OF LAND CONVEYED BY
THOMAS W. MULFORD TO GERTRUDE H. MULFORD BY DEED DATED
DECEMBER 15, 1890 AND RECORDED SEPTEMBER 4, 1907 IN BOOK
1354 OF DEEDS, AT PAGE 433, ALAMEDA COUNTY RECORDS.

REFER
F.B. 1018, p.14

Surveyed: June 24, 1965
Scale: 1 Inch = 40 Feet

JOHN A. MANCINI, R.E. No. 1592
1279 "A" Street, Hayward, Calif.

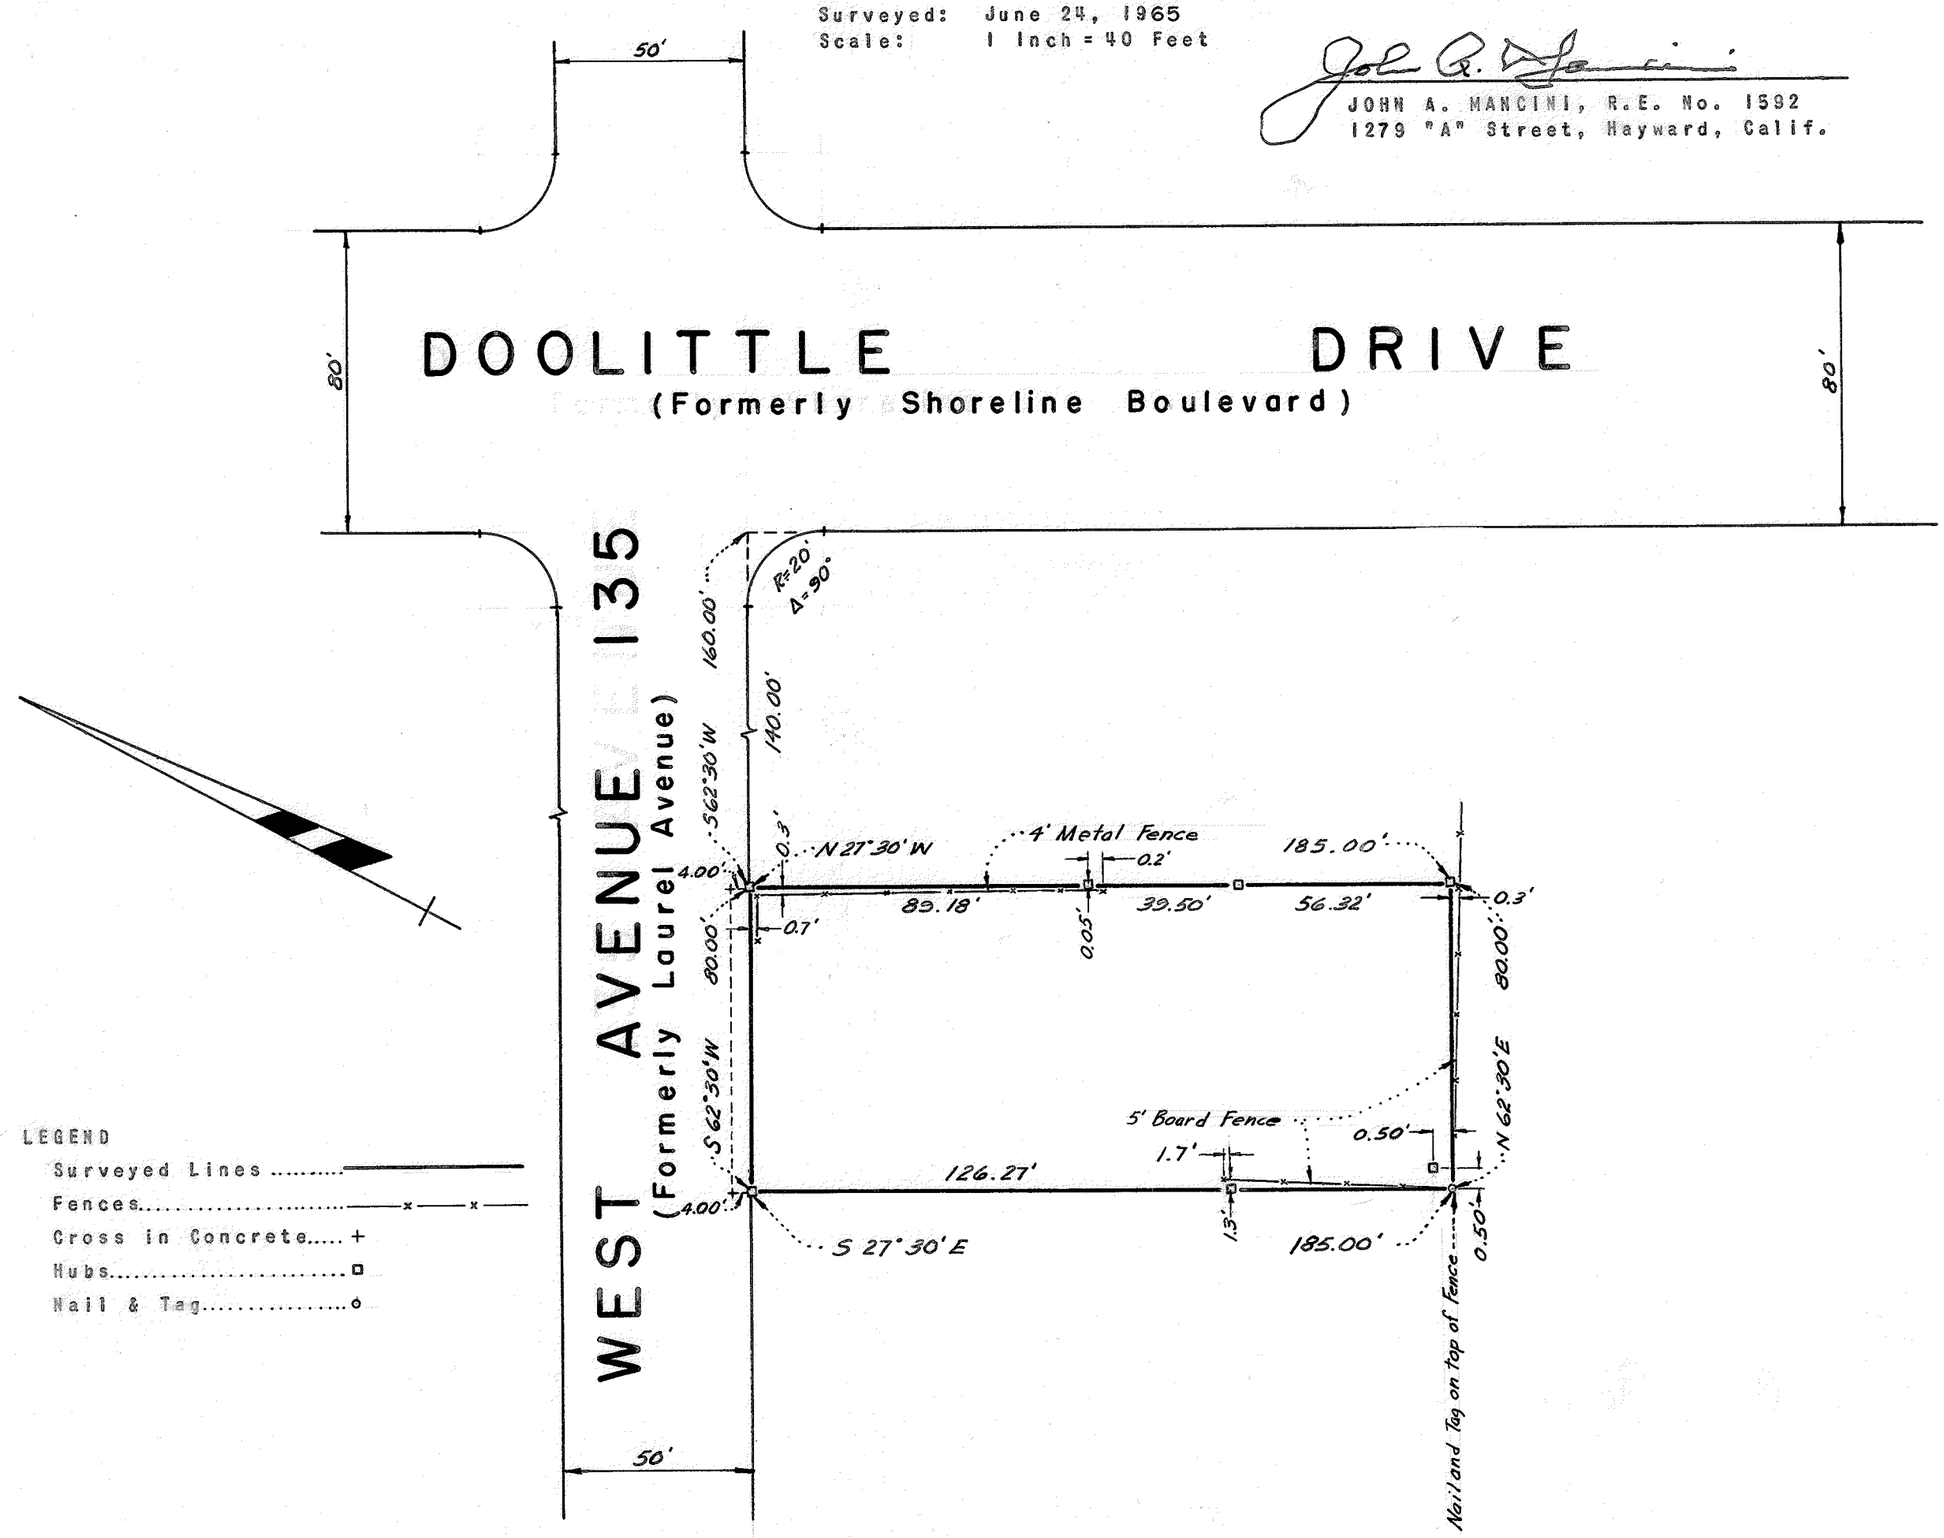


LEGEND
Surveyed Lines .....
Fences.....
Cross in Concrete..... +
Hubs.....
Nail & Tag.....

SURVEY NO. 6826

R.D.I.