SURVEY FOR MR. SARFINE H. CARDOZA
IN THE CITY OF HAYWARD, ALAMEDA COUNTY, CALIFORNIA
OF A PORTION OF BLOCK 107, AS SHOWN ON "MAP OF THE MEEK TOWN TRACT, EDEN TOWNSHIP, ALAMEDA COUNTY, CALIFORNIA", FILED OCTOBER 18, 1905 IN BOOK 20 OF MAPS, AT PAGE 85, IN THE OFFICE OF THE COUNTY RECORDER OF ALAMEDA COUNTY

REFER
Survey No. 582
1514
2950
Map T-93
Notes in File

Date: July 19, 1965
Scale: 1 Inch = 30 Feet

JOHN A. MANCINI, R.E. No. 1592
1279 "A" Street, Hayward, Calif.

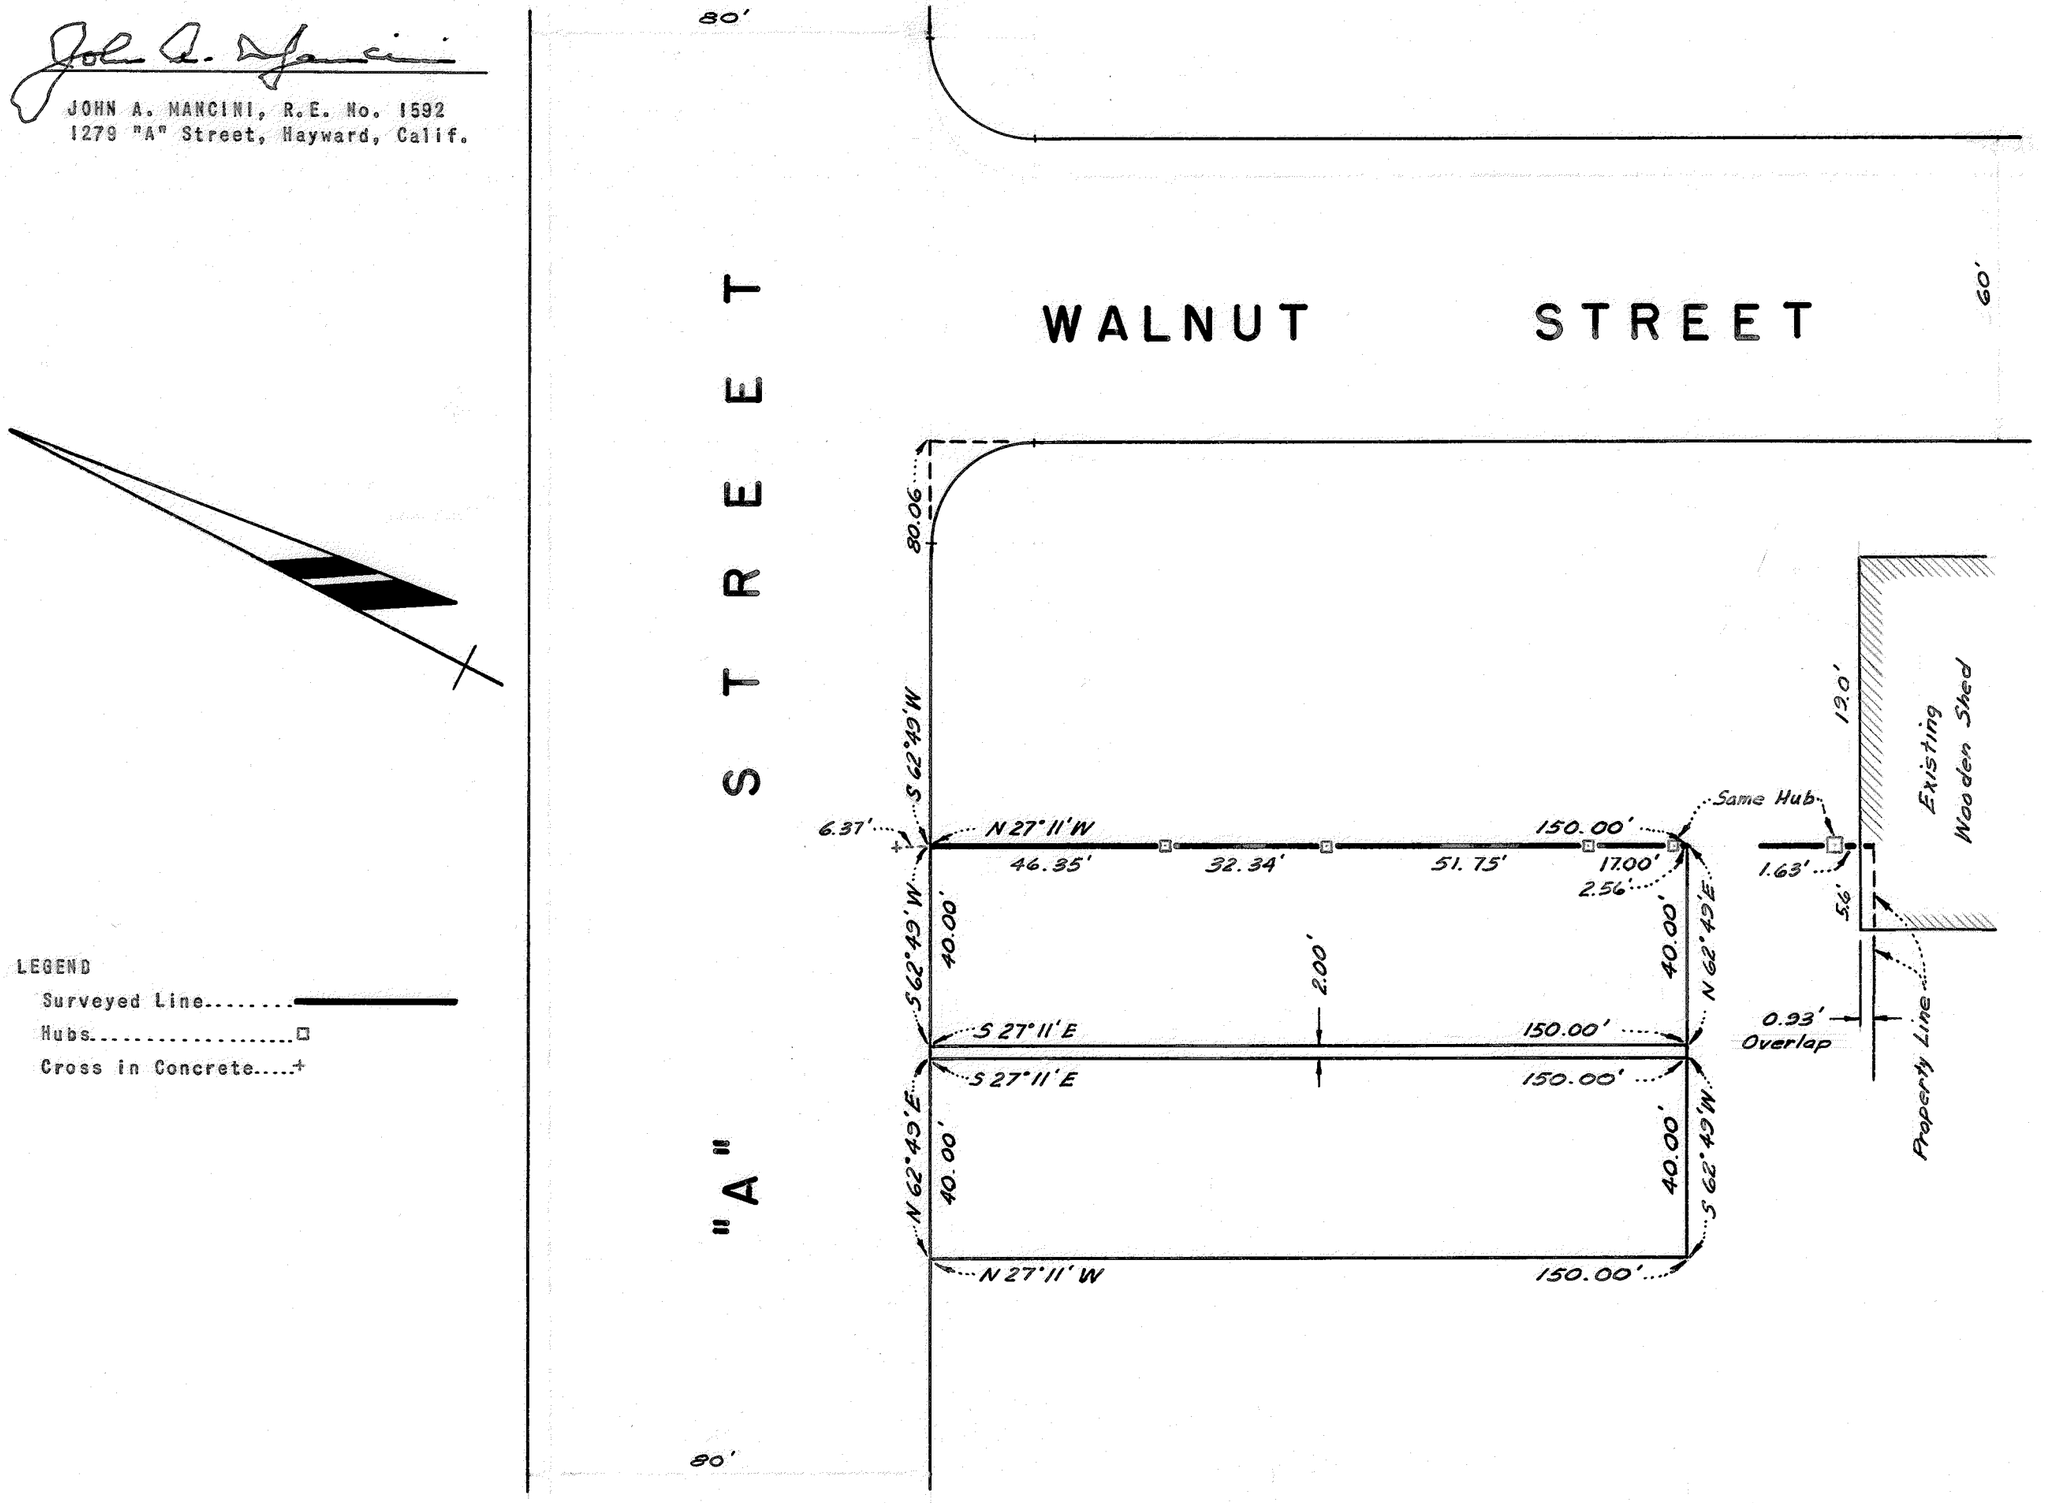

LEGEND
Surveyed Line.....
Hubs.....□
Cross in Concrete....+

R.D.I.

SURVEY NO. 6838