PLAT FOR CASTRO VALLEY SANITARY DISTRICT
IN EDEN TOWNSHIP, ALAMEDA COUNTY, CALIFORNIA
OF PROPOSED SANITARY SEWER EASEMENT ALONG THE WESTERN LINE
OF LOT 6, BLOCK 4, TRACT 740, FILED MARCH 24, 1947 IN BOOK
22 OF MAPS, AT PAGES 89 AND 90, AND IN THE NORTHWESTERN
CORNER OF BLOCK "D" OF THE KNOX TRACT, FILED JUNE 18, 1892
IN BOOK 17 OF MAPS, AT PAGE 87, ALAMEDA COUNTY RECORDS.

Date: October 26, 1965
Scale: 1 Inch = 20 Feet

JOHN A. MANCINI, R.E. No. 1592
1279 "A" Street, Hayward, Calif.
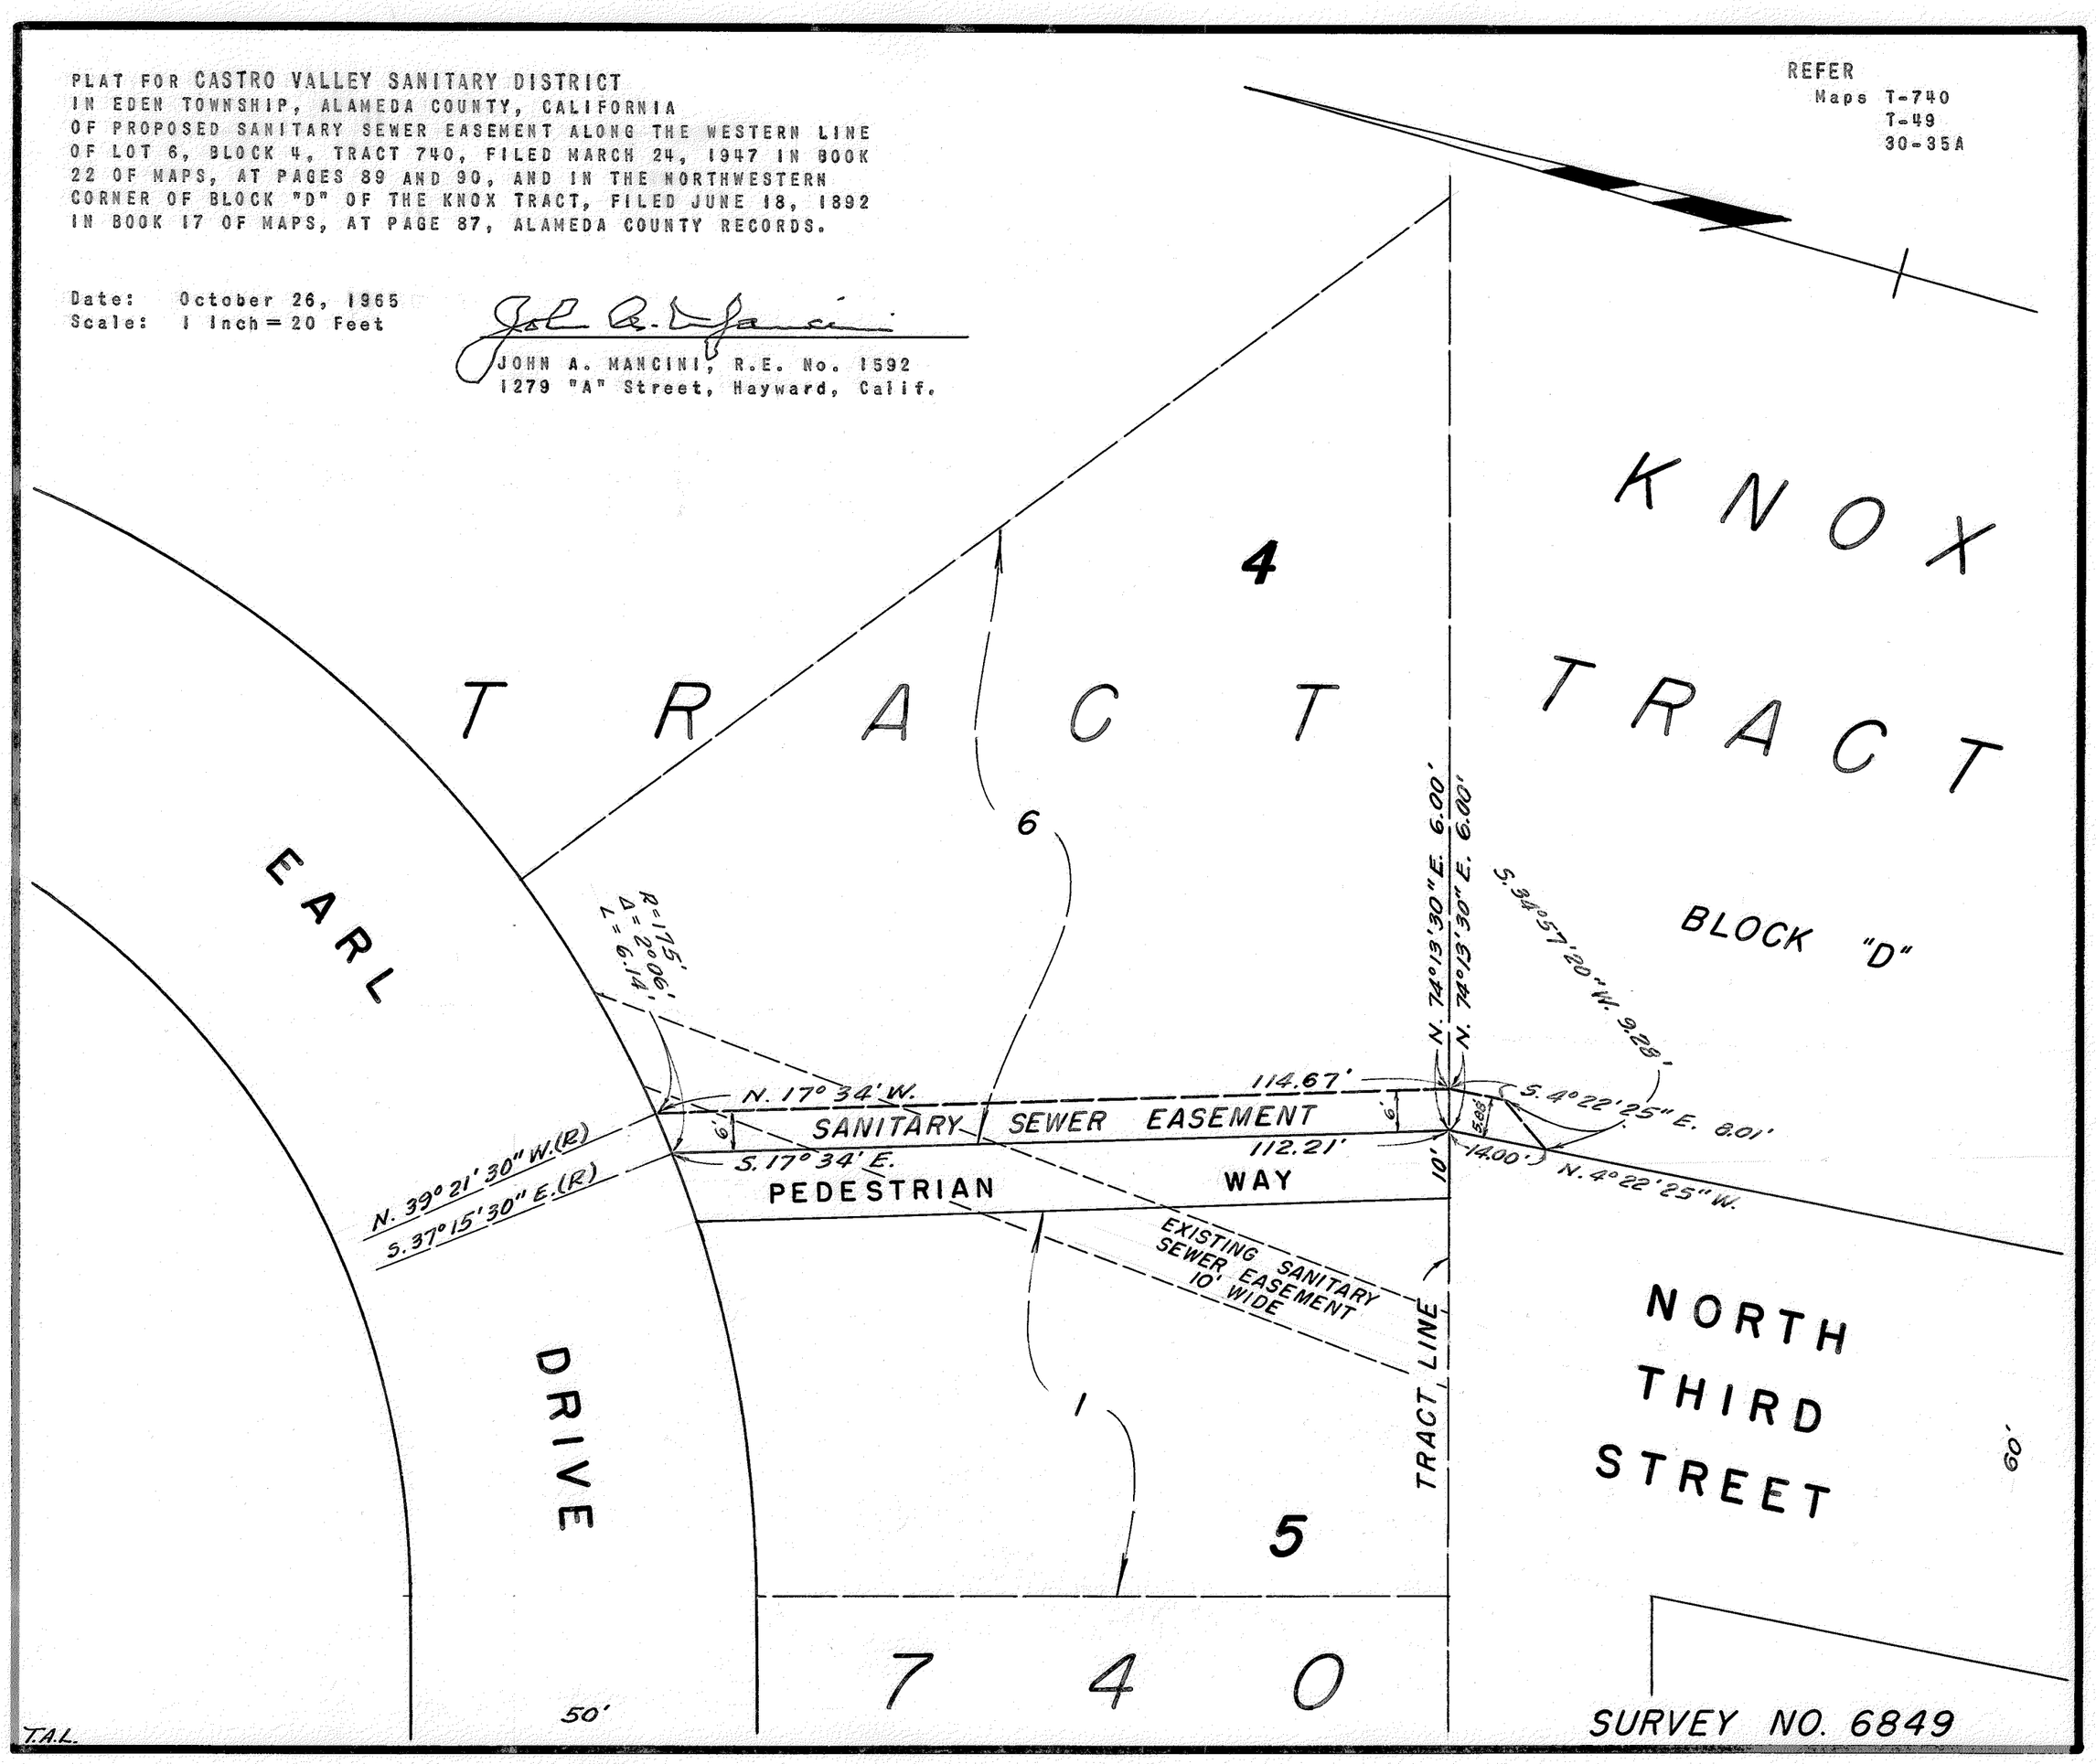
REFER
Maps T-740
T-49
30-35A