SURVEY FOR ROMMELL ASSOCIATES
IN EDEN TOWNSHIP, ALAMEDA COUNTY, CALIFORNIA
OF A PORTION OF THE 5.824 ACRE TRACT CONVEYED BY THE ESTATE OF FAXON D. ATHERTON, DECEASED, TO JAMES KING BY DEED DATED OCTOBER 3, 1878 AND RECORDED IN BOOK 234 OF DEEDS, AT PAGE 442, ALAMEDA COUNTY RECORDS.

Scale: 1 Inch = 40 Feet
Surveyed: December 1, 1966

JOHN A. MANCINI, R.E. No. 1592
1279 "A" Street, Hayward, Calif.

REFER:
F.B. 1016, p.69
Survey No's. 1675A
1188A

LEGEND
Surveyed Lines
Hubs
1" Iron Pipe
Concrete Monuments
Fences

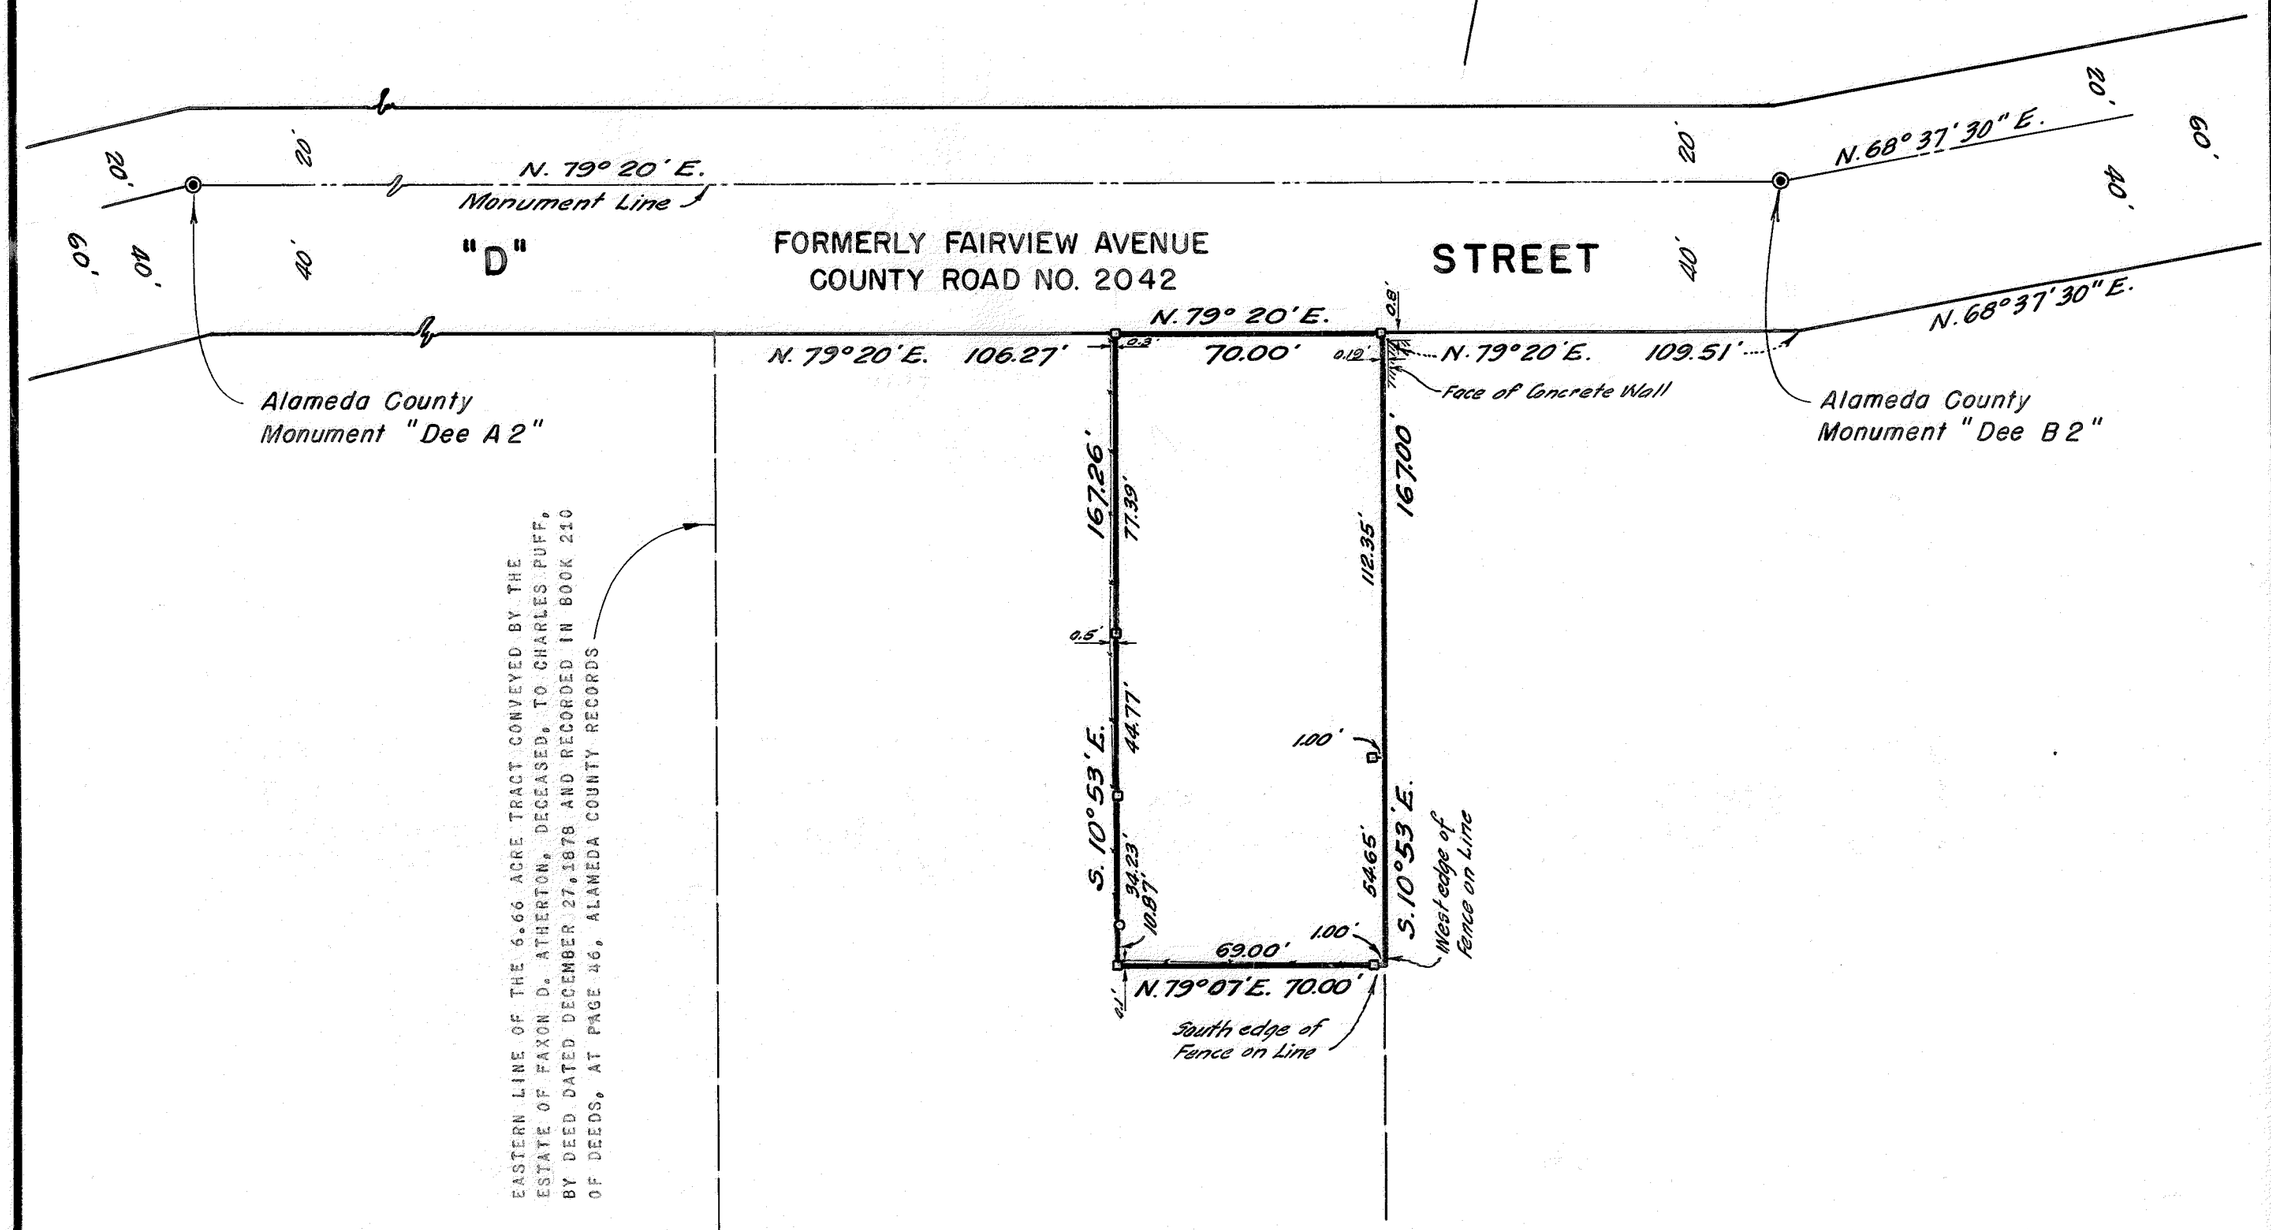

T.A.L.

SURVEY NO. 7068