SURVEY FOR MR. CARL A. SLATTENGREN
IN EDEN TOWNSHIP, ALAMEDA COUNTY, CALIFORNIA
OF THE 2 ACRE TRACT, MORE OR LESS, CONVEYED BY JOSEPHINE M. VIEIRA, A WIDOW, TO CARL A. SLATTENGREN BY DEED DATED APRIL 1, 1946 AND RECORDED APRIL 18, 1946 IN BOOK 4873 OF OFFICIAL RECORDS OF ALAMEDA COUNTY, AT PAGE 326, BEING A PORTION OF THE 25 ACRE TRACT DESCRIBED IN THE DEED FROM THE ESTATE OF FAXON D. ATHERTON TO MANUEL MONIES, DATED OCTOBER 6, 1879 AND RECORDED OCTOBER 8, 1879 IN BOOK 182 OF DEEDS, AT PAGE 331, ALAMEDA COUNTY RECORDS.

Surveyed: April 26, 1968
Scale: 1 Inch = 60 Feet

JOHN A. MANCINI, R.E. No. 1592
1279 "A" Street, Hayward, Calif.

REFER
F.B. 1031, p.74
Survey No's. 807
1979
5084
7269

LEGEND
Surveyed Lines
Stakes

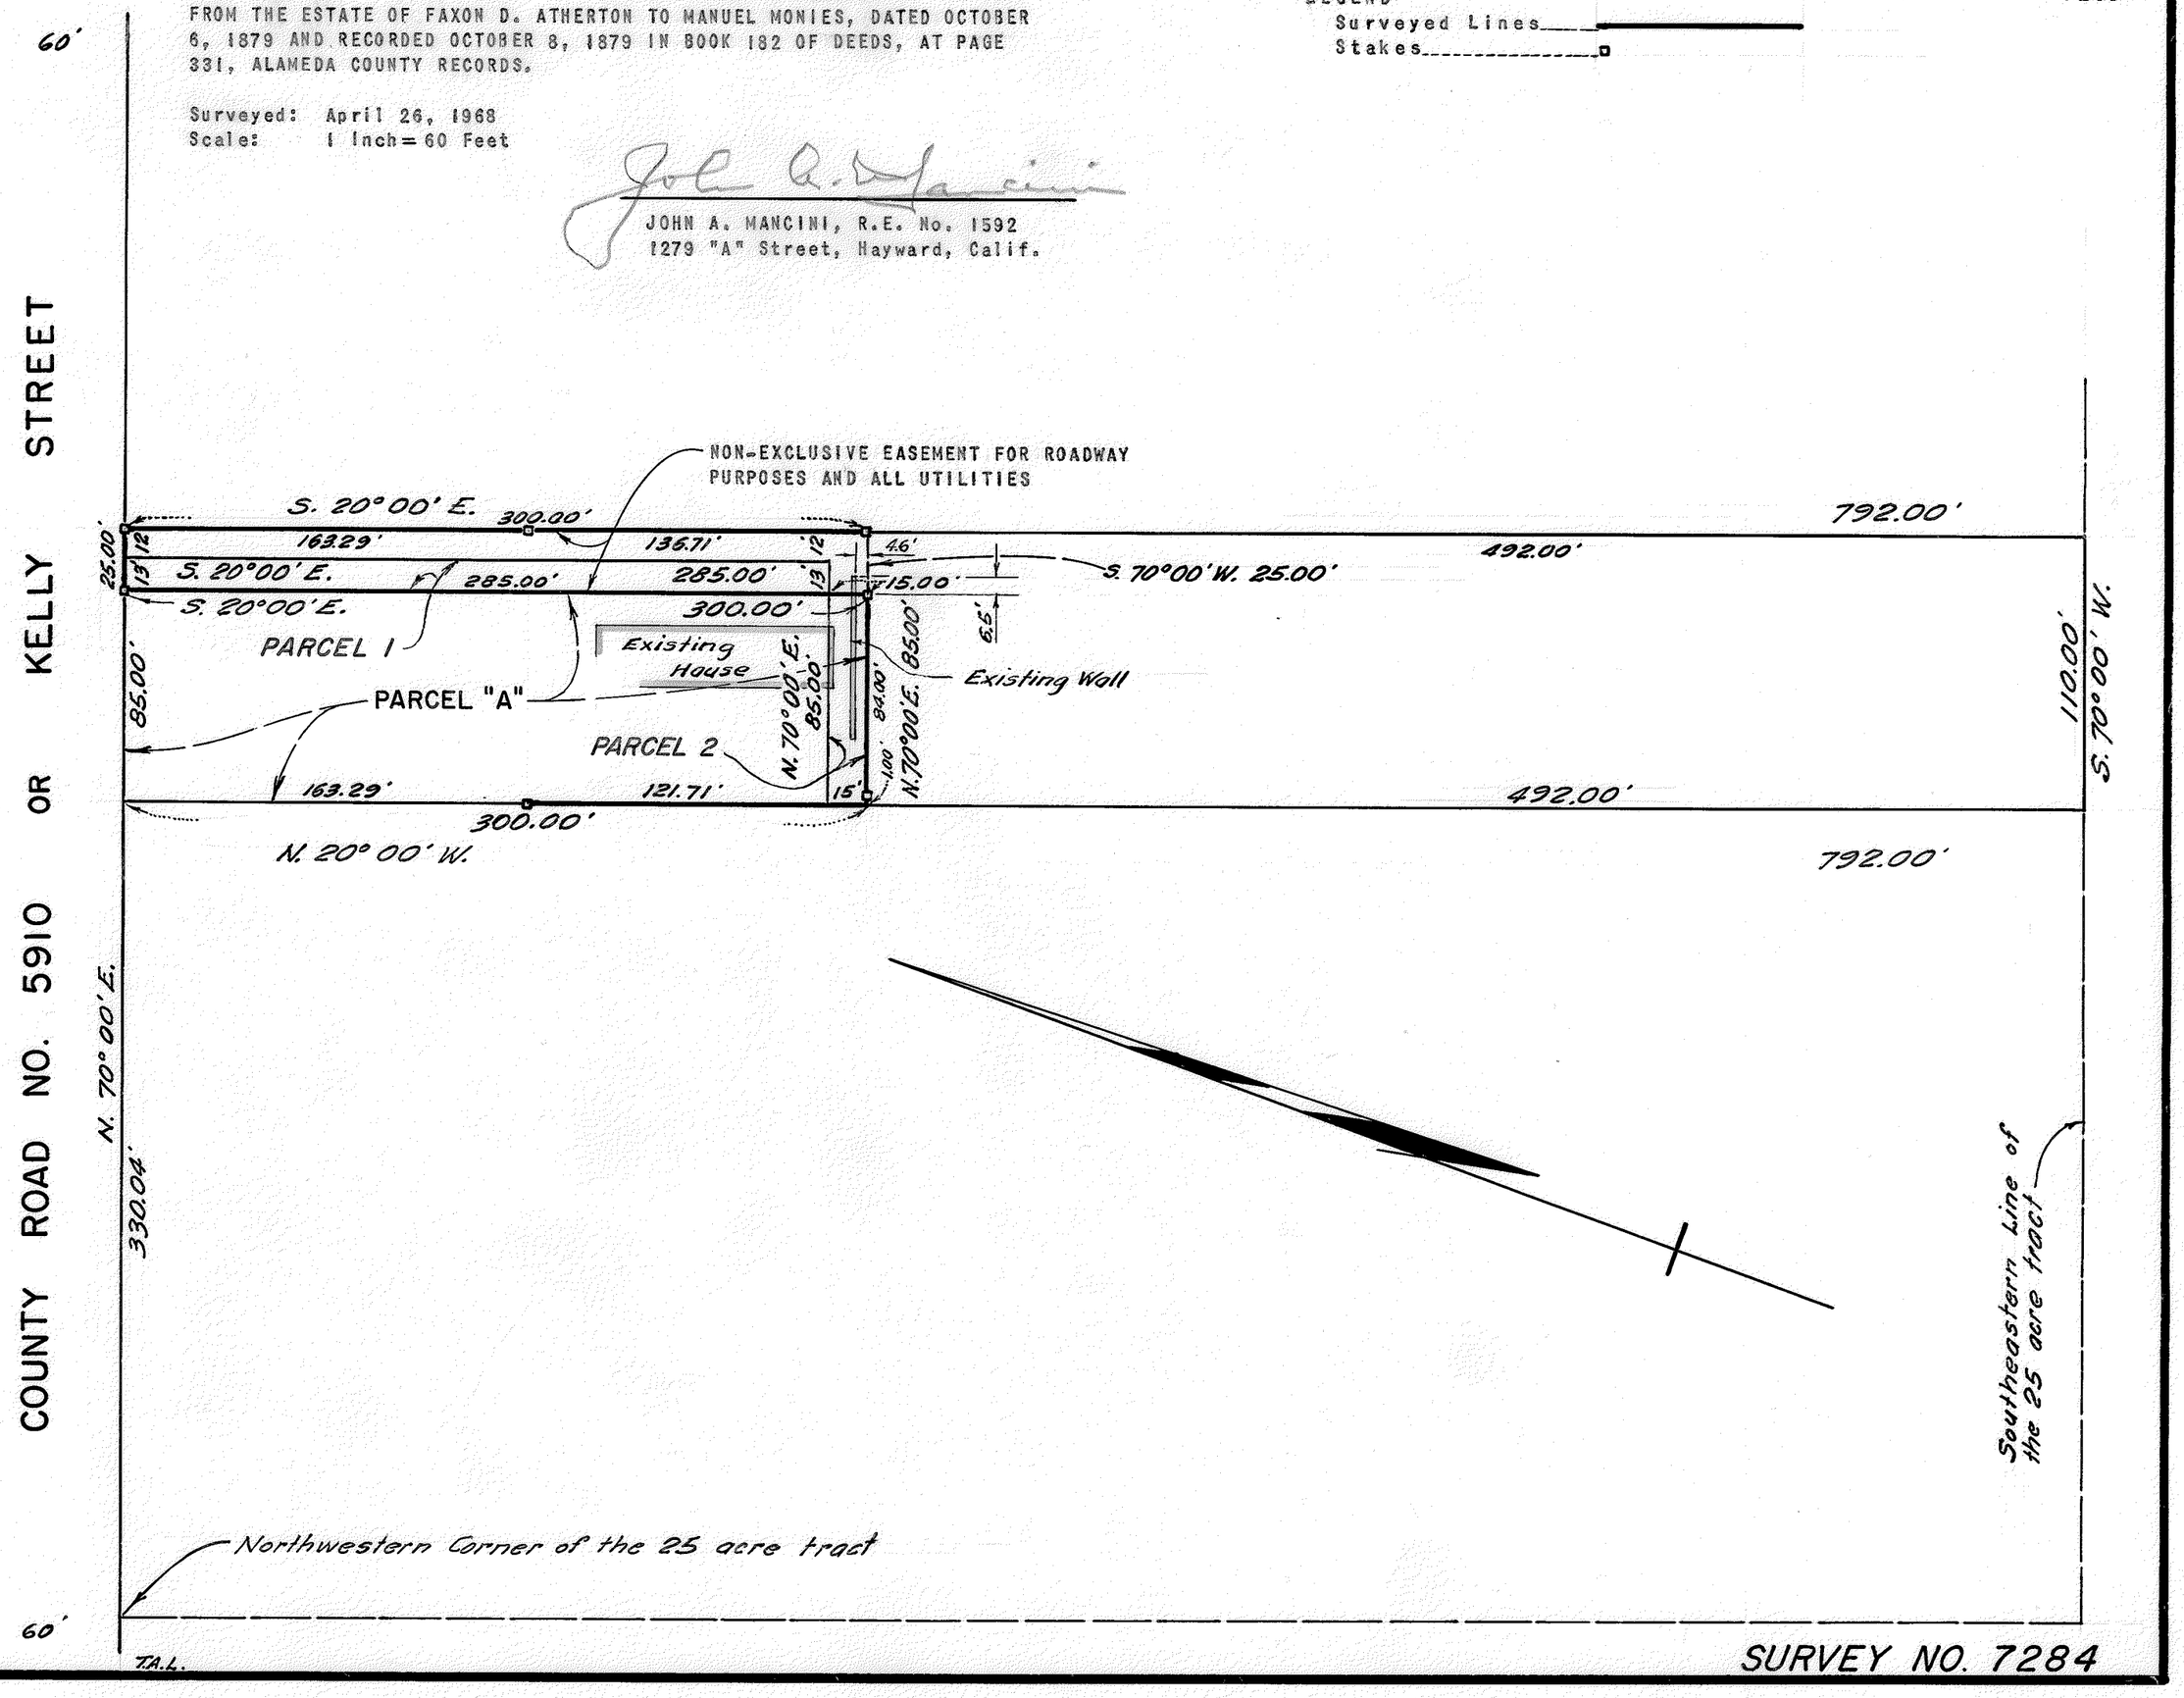

SURVEY NO. 7284