SURVEY FOR MR. WILLIAM H. CASH
IN EDEN TOWNSHIP, ALAMEDA COUNTY, CALIFORNIA
OF A PORTION OF PLOT NUMBERED 10, AS SAID PLOT IS SHOWN ON THE MAP ENTITLED "SUBDIVISION OF STANTON ACRES", ETC. FILED FOR RECORD MARCH 29, 1915 IN BOOK 28 OF MAPS, AT PAGE 87, IN THE OFFICE OF THE COUNTY RECORDER OF ALAMEDA COUNTY, CALIFORNIA

Surveyed: November 2, 1971
Scale: 1 inch = 20 Feet
Datum Elevation: U.S.C. & G.S. Base

JOHN A. MANCINI, R.E. No. 1592
1279 "A" Street, Hayward, Calif.

REFER
F.B. 1053, p.6
Survey Nos. 5877
3453
387
Map 32-1-28A

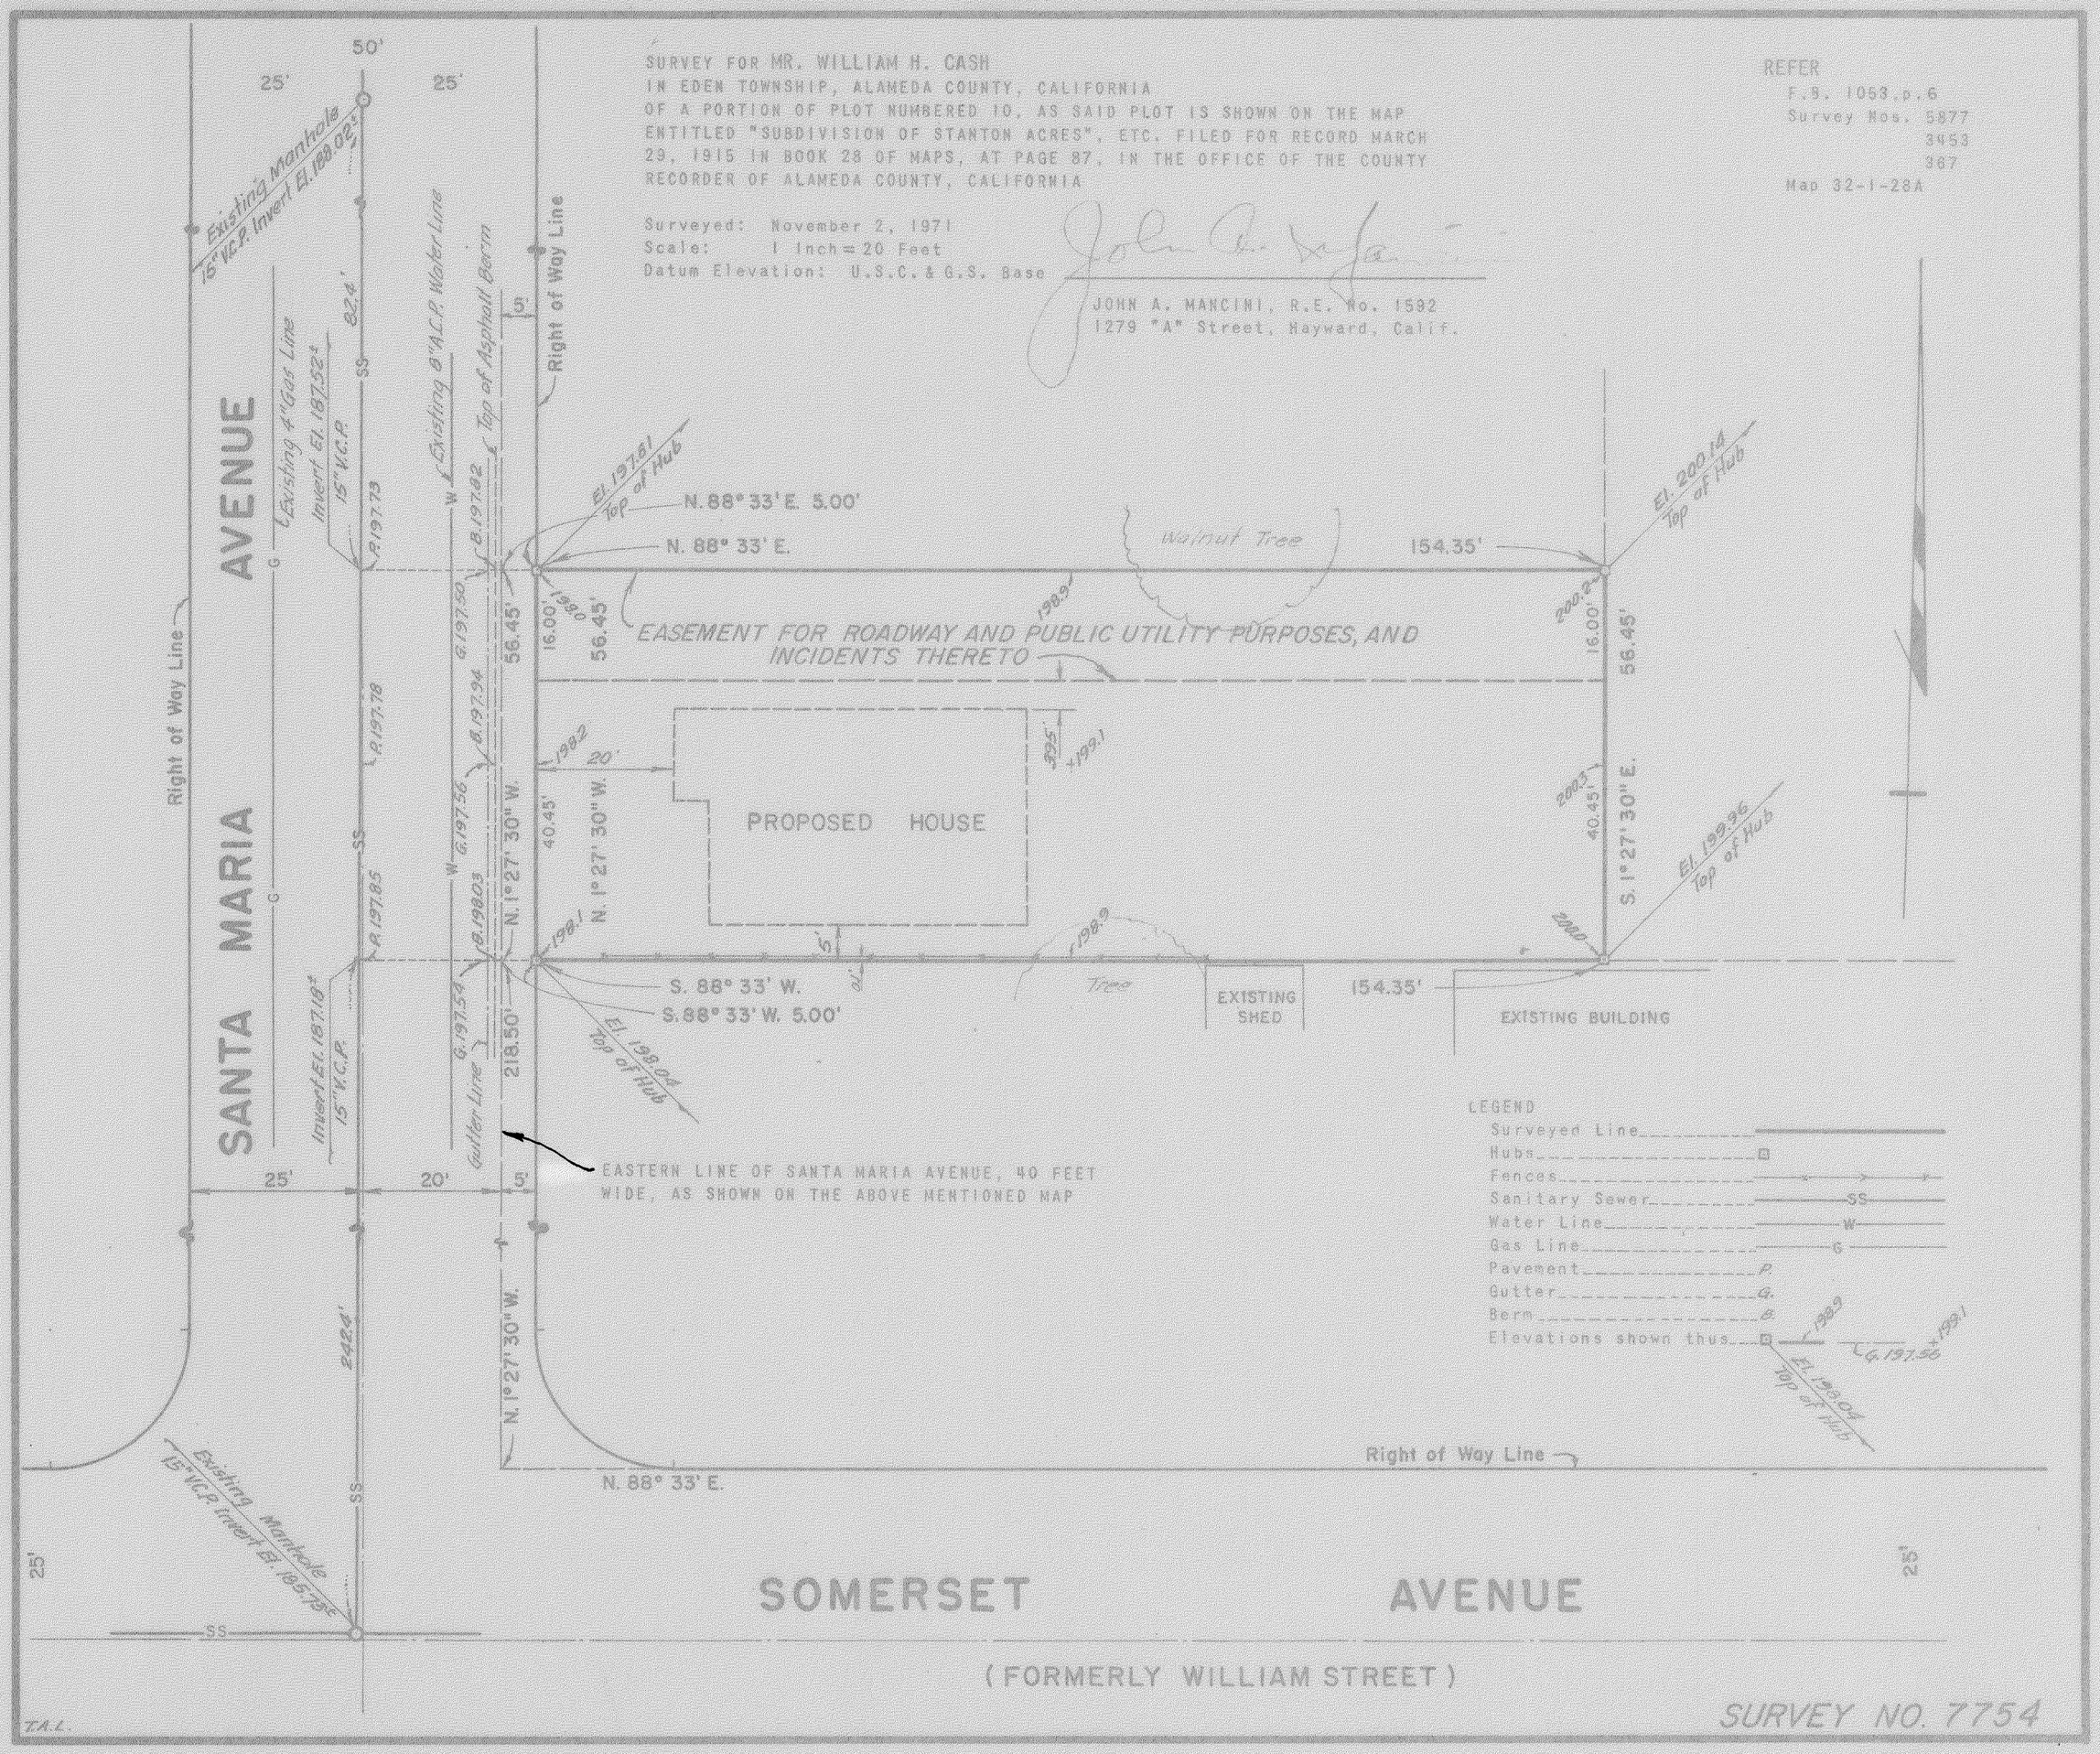

SURVEY NO. 7754