ASSESSOR'S MAP 99B

3750

Scale 1" = 500'

Plat of the Santa Rita Rancho (John Yountz) (Bk. "A" Pat. Pg. 183)

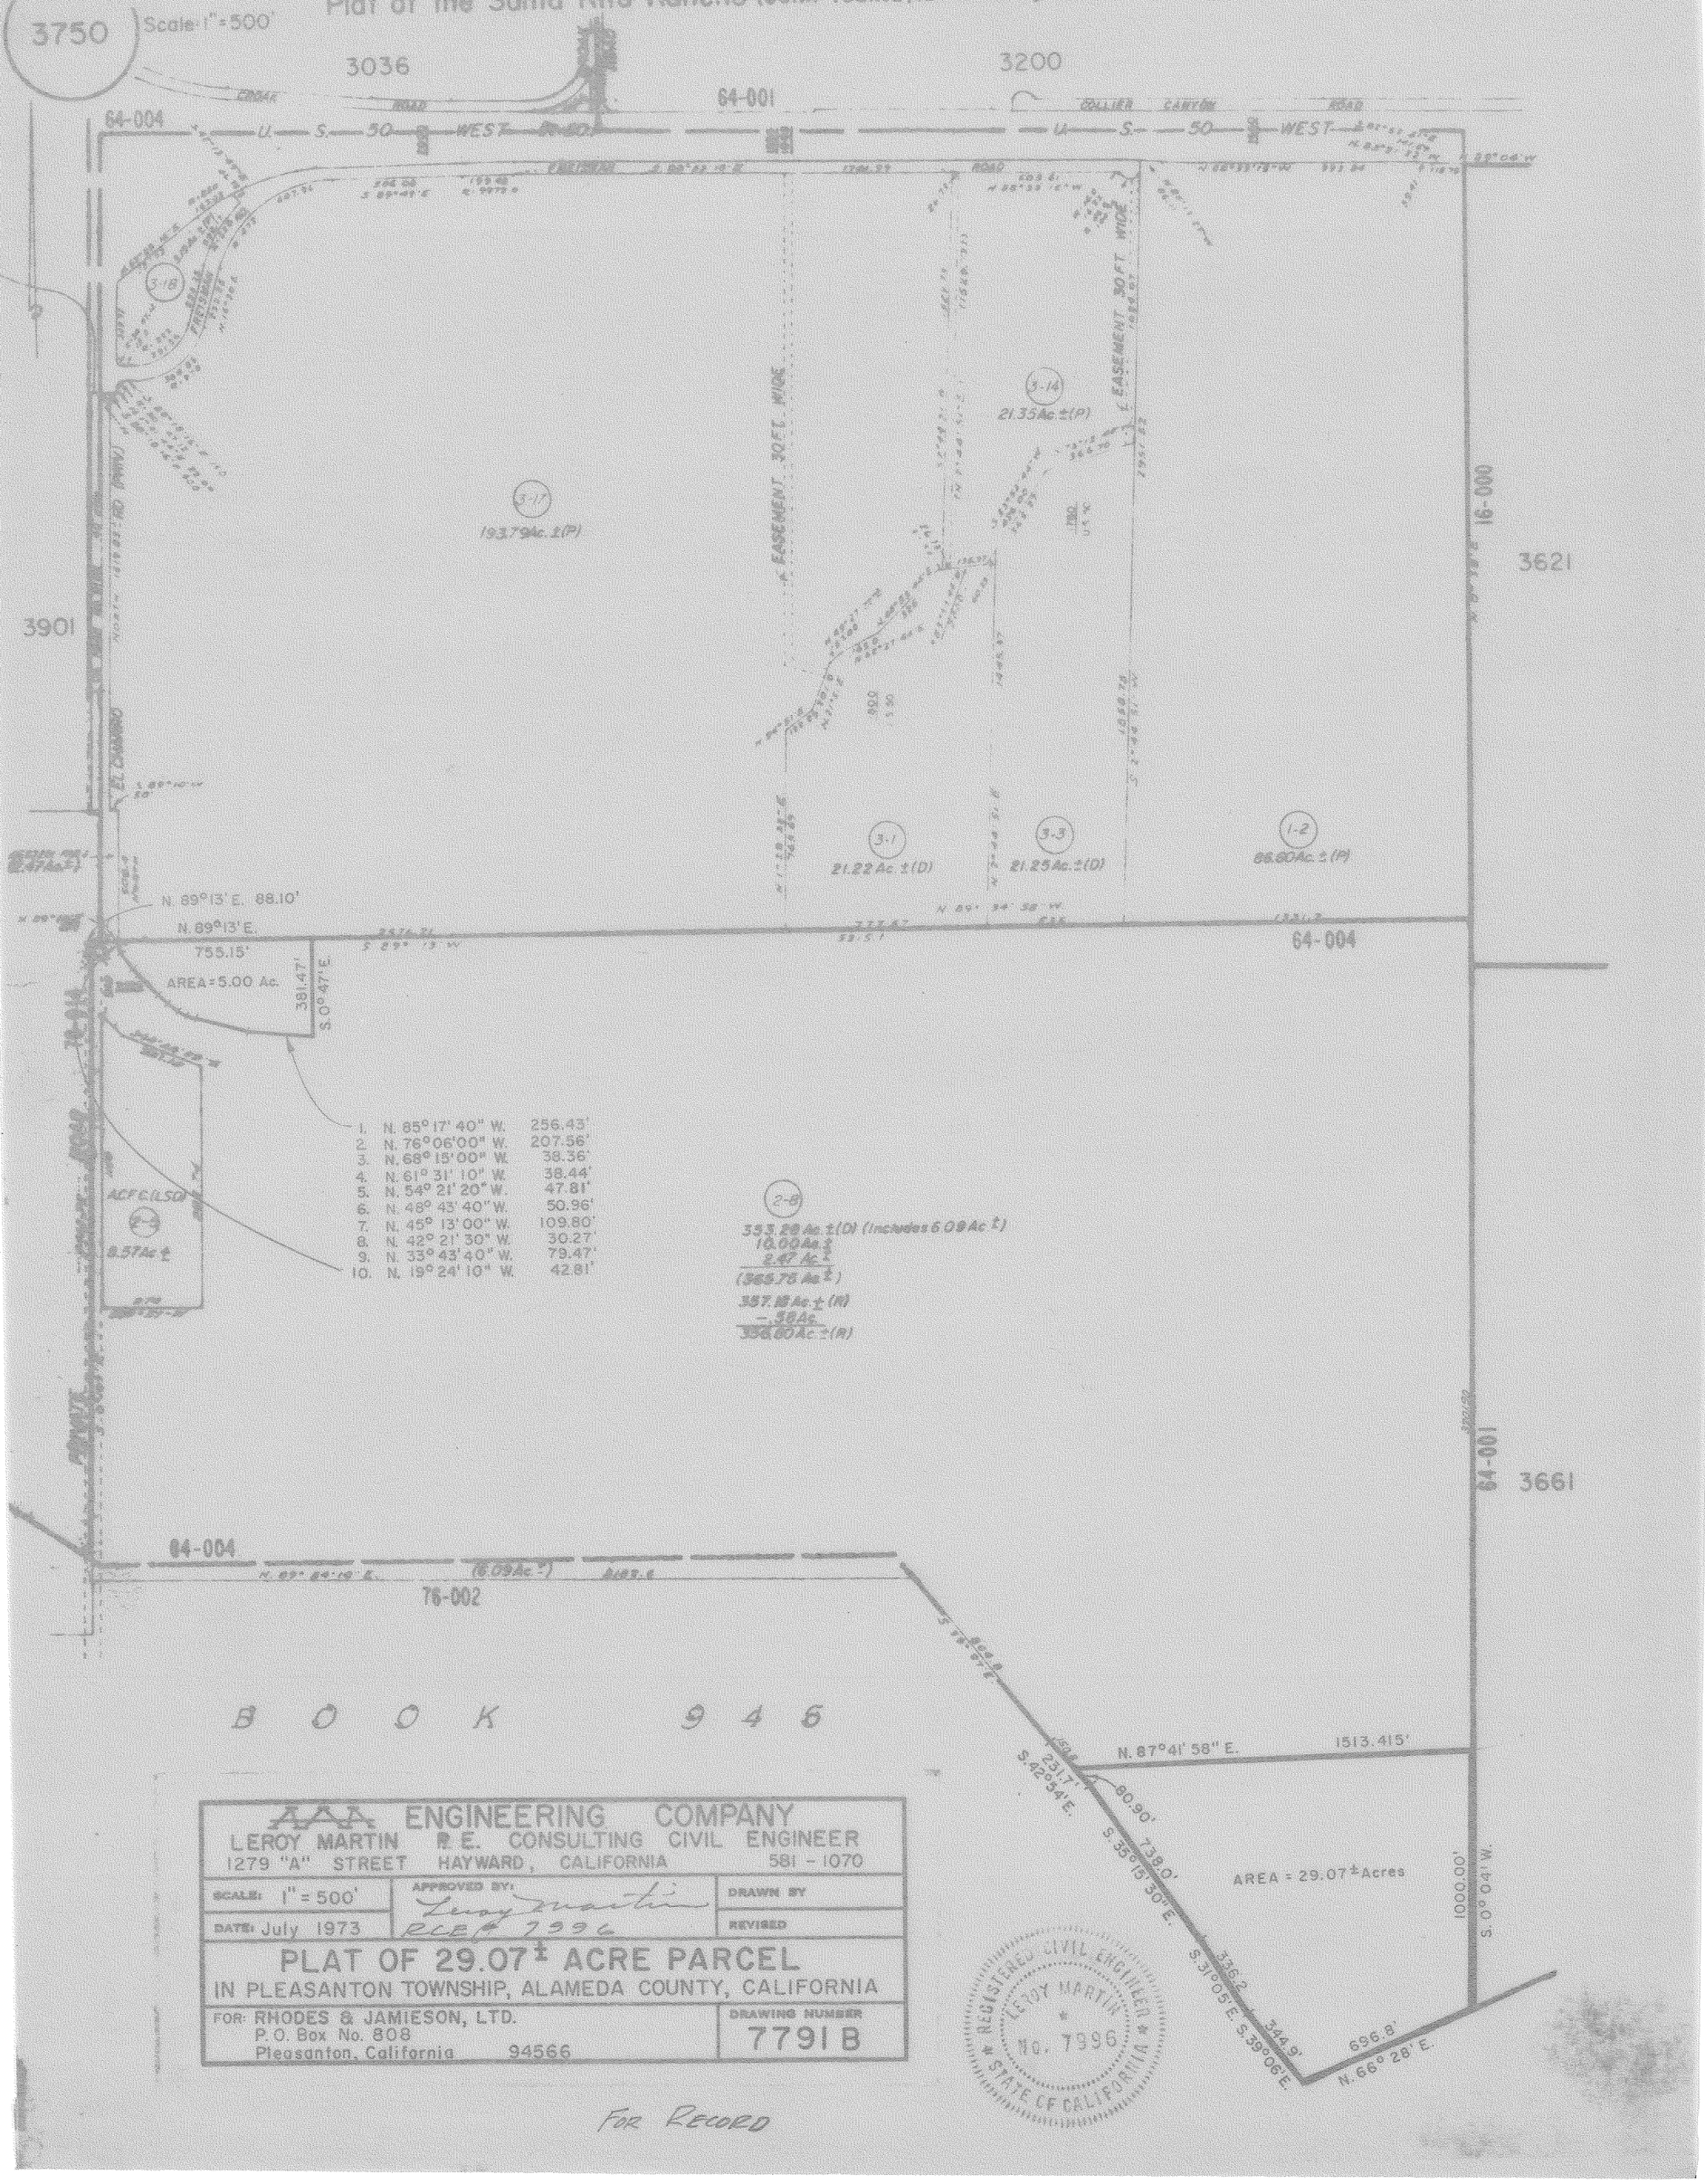

B O O K 9 4 6

ENGINEERING COMPANY LEROY MARTIN R.E. CONSULTING CIVIL ENGINEER 1279 "A" STREET HAYWARD, CALIFORNIA 581 - 1070		
SCALE: 1" = 500'	APPROVED BY: Leroy Martin RCE # 7996	DRAWN BY
DATE: July 1973		REVISED
PLAT OF 29.07 ± ACRE PARCEL IN PLEASANTON TOWNSHIP, ALAMEDA COUNTY, CALIFORNIA		
FOR: RHODES & JAMIESON, LTD. P.O. Box No. 808 Pleasanton, California 94566		DRAWING NUMBER 7791 B

REGISTERED CIVIL ENGINEER
LEROY MARTIN
No. 7996
STATE OF CALIFORNIA

FOR RECORD